DO NOT SCALE FROM THIS DRAWING



South Elevation



East Elevation

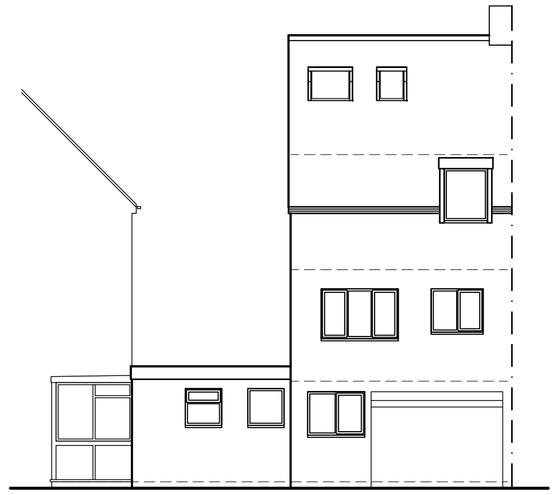

North Elevation

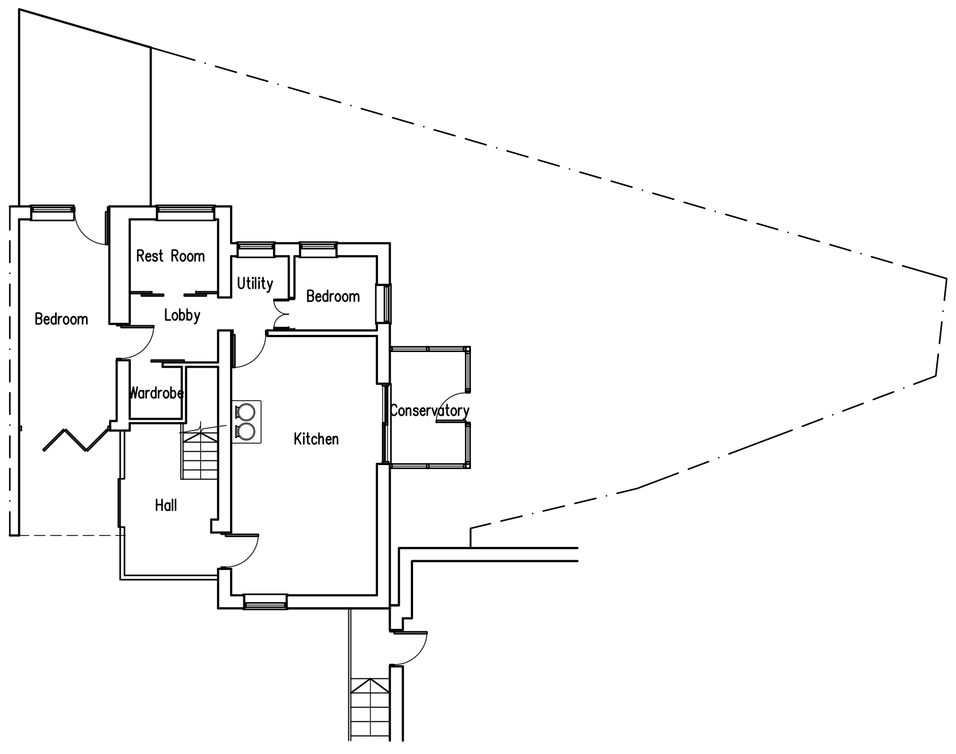

Ground Floor Plan

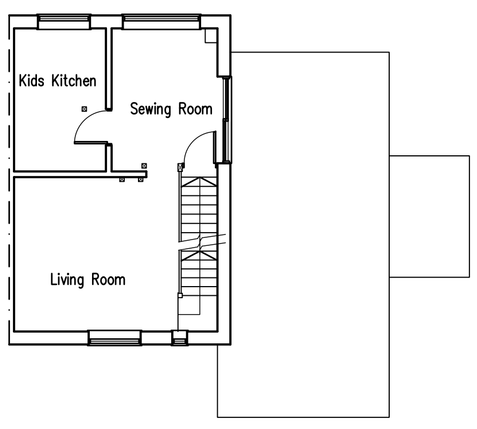

First Floor Plan

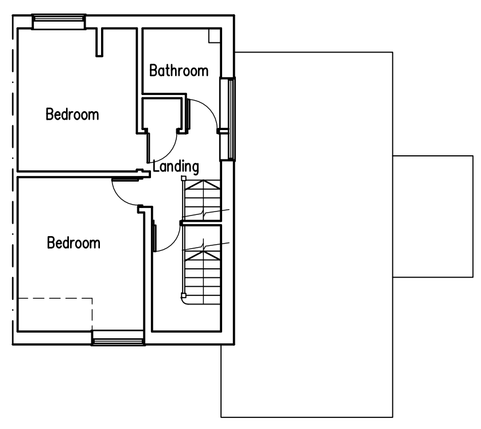

Second Floor Plan

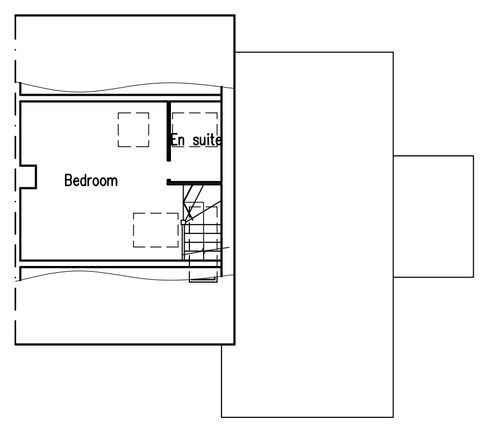

Third Floor Plan

1m 2m 3m 4m 5m 6m 7m 8m 9m 10m
1:100 Scale Bar

rja Planning & Building Consultants Ltd.
9 Sea Spray Avenue
Shoreham-By-Sea
West Sussex BN43 5PR
t: 01273 467297 mob: 07971 375739
e: rex@rjapbc.co.uk web: www.rjapbc.co.uk

Chartered Institute of Architectural Technologists

PROJECT: 20 Beach Green, Shoreham-By-Sea
DRAWING TITLE: Existing floor plans & elevations
CLIENT: Juliet Joy
DWG NO: 24989-04
REVISION:
SCALE: 1:100
DATE: 30.08.24
DRAWN: rex