



Existing Front (North) Elevation (Scale 1:100)




Existing Rear (South) Elevation (Scale 1:100)

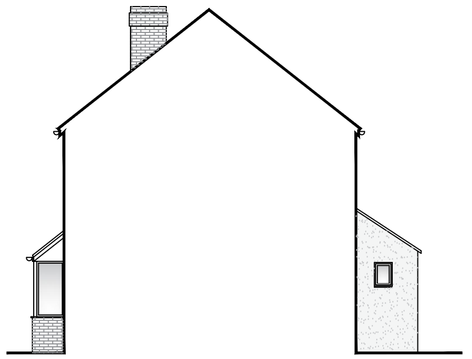


Existing Side (West) Elevation (Scale 1:100)

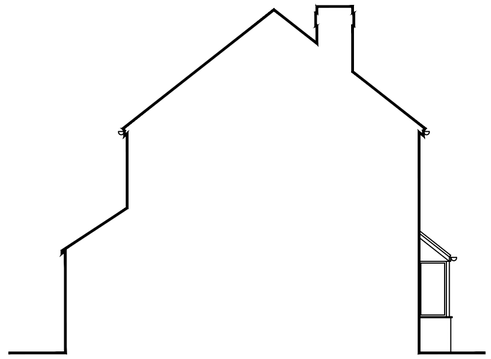


Existing Side (East) Elevation (Scale 1:100)

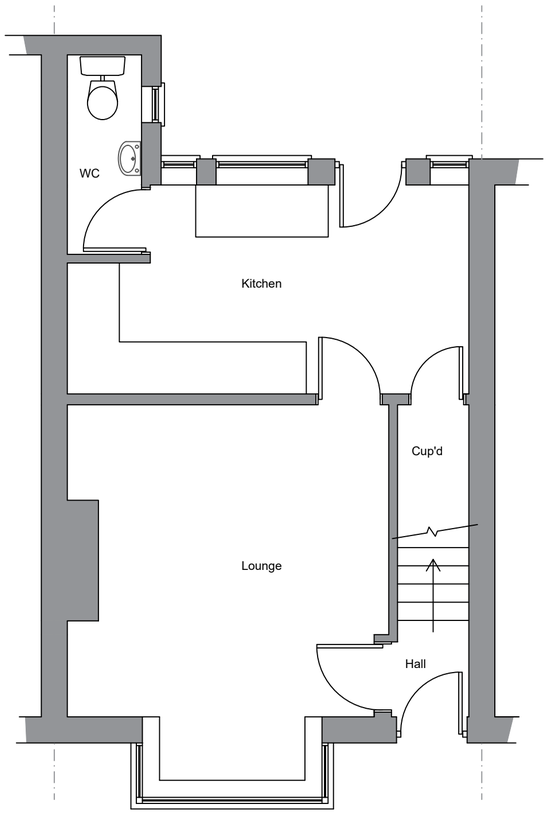

Existing Ground Floor Layout (Scale 1:50)

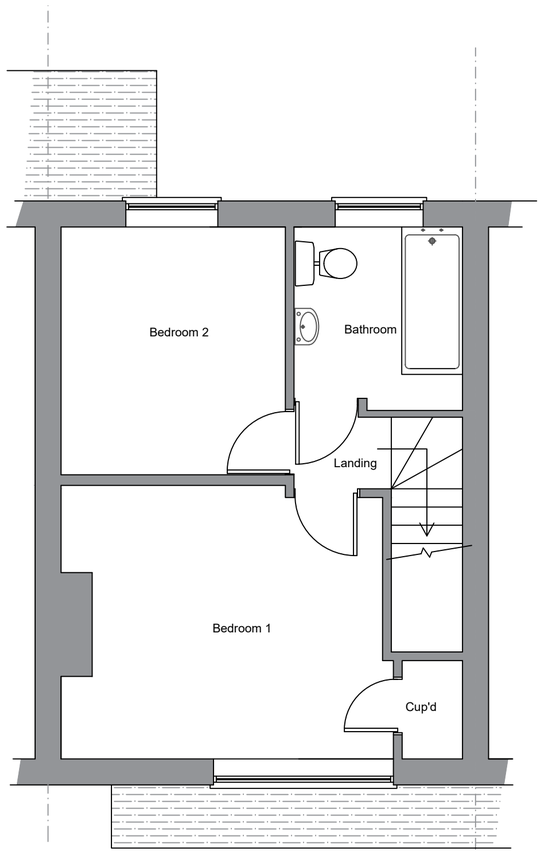

Existing First Floor Layout (Scale 1:50)

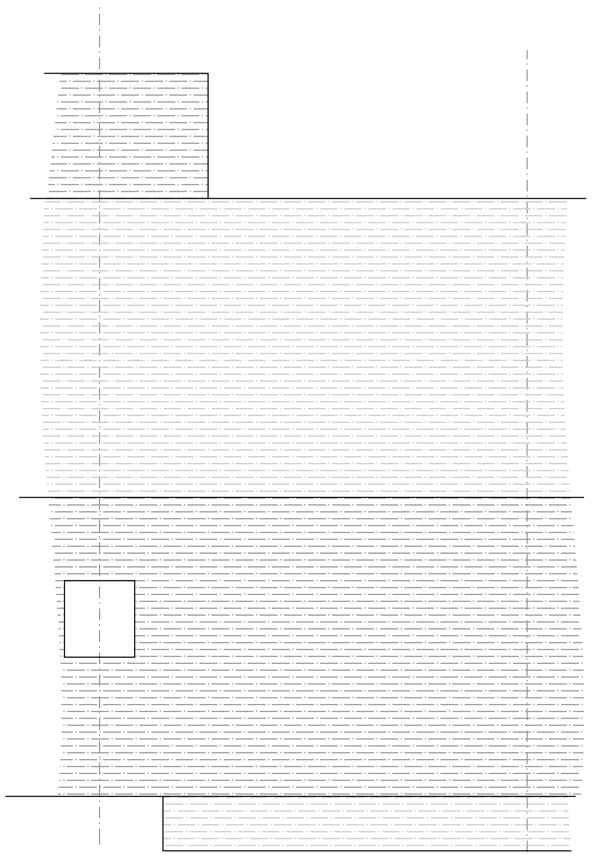

Existing Roof Plan (Scale 1:50)

Scale Bar (1:50)

0m 5m

Scale Bar (1:100)

0m 5m 10m

revisions

DOWNSVIEW
ASSOCIATES
Chartered Surveyors

Little Acorns, Hampers Lane, Storrington,
West Sussex, RH20 3HZ
Tel: 01903 740307 Mob: 7525 844965
Email: mail@downsview-surveyors.co.uk

RICS

address
115 Dominion Road
Worthing
West Sussex

project
Proposed loft conversion

title
Existing layouts and elevations

scale:	date:	revision:
As noted @ A2	Feb 2025	

drawing number
2024.444a.01