




Proposed Front (North) Elevation (Scale 1:100)

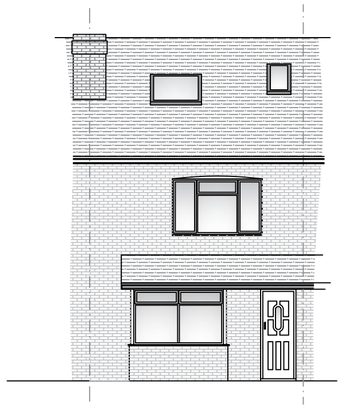


Proposed Rear (South) Elevation (Scale 1:100)

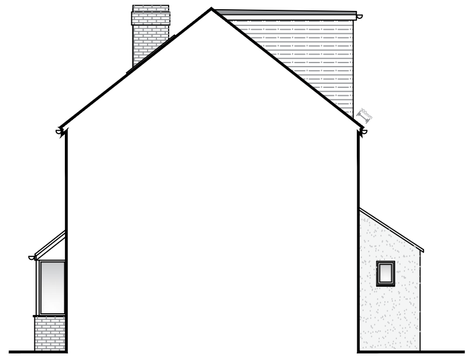


Proposed Side (West) Elevation (Scale 1:100)

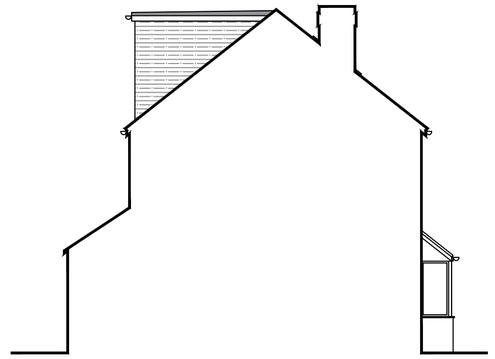


Proposed Side (East) Elevation (Scale 1:100)

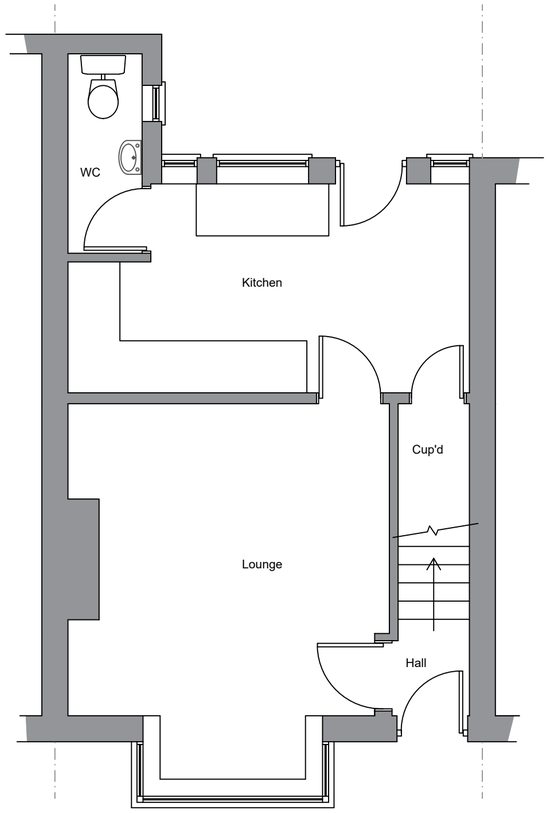


Proposed Ground Floor Layout (Scale 1:50)

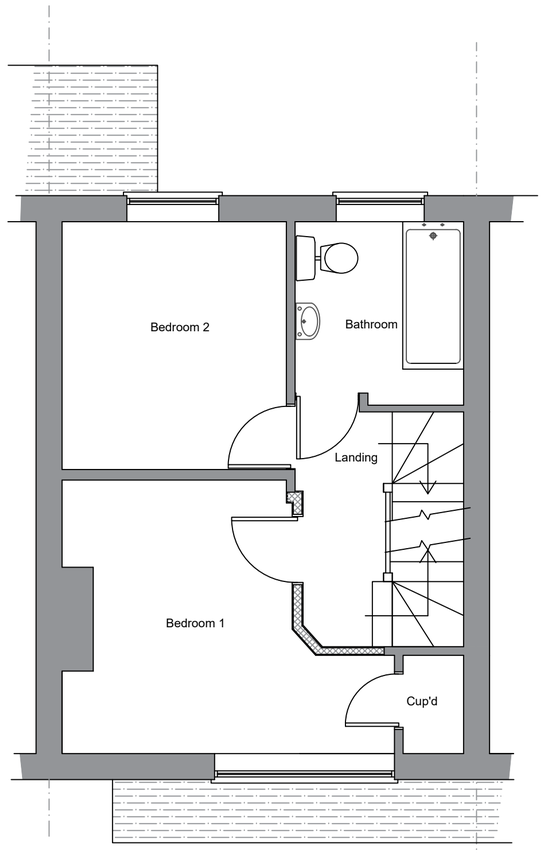

Proposed First Floor Layout (Scale 1:50)

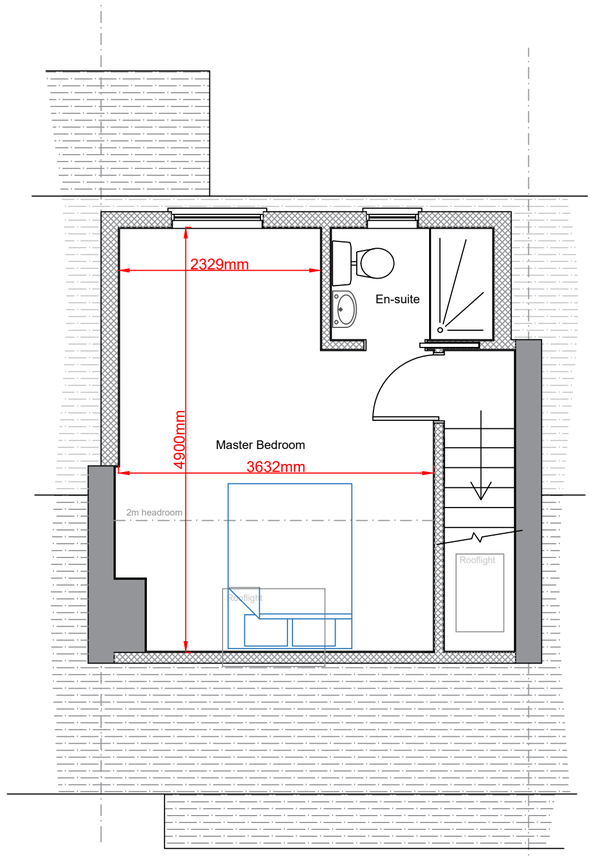

Proposed Second Floor Layout (Scale 1:50)

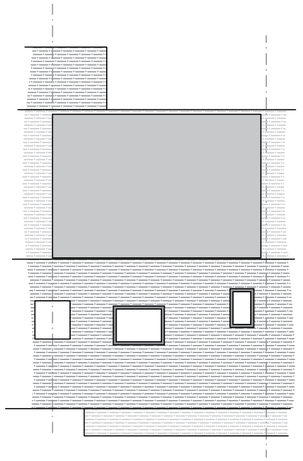

Proposed Roof Plan (Scale 1:100)

Scale Bar (1:50)

0m 5m

Scale Bar (1:100)

0m 5m 10m

Notes:
i) Materials to match those of the existing dwelling.
ii) The projection of the rooflights will not exceed 150mm from the roof slope.

revisions		
A	Mar 2025	Note added

DOWNSVIEW ASSOCIATES
Chartered Surveyors
Little Acorns, Hampers Lane, Storrington, West Sussex, RH20 3HZ
Tel: 01903 746367 Mob: 7525 844965
Email: mail@downsview-surveyors.co.uk
RICS

address
115 Dominion Road
Worthing
West Sussex

project
Proposed loft conversion

title
Proposed layouts and elevations

scale:	date:	revision:
As noted @ A2	Jan 2025	A

drawing number
2024.444a.02