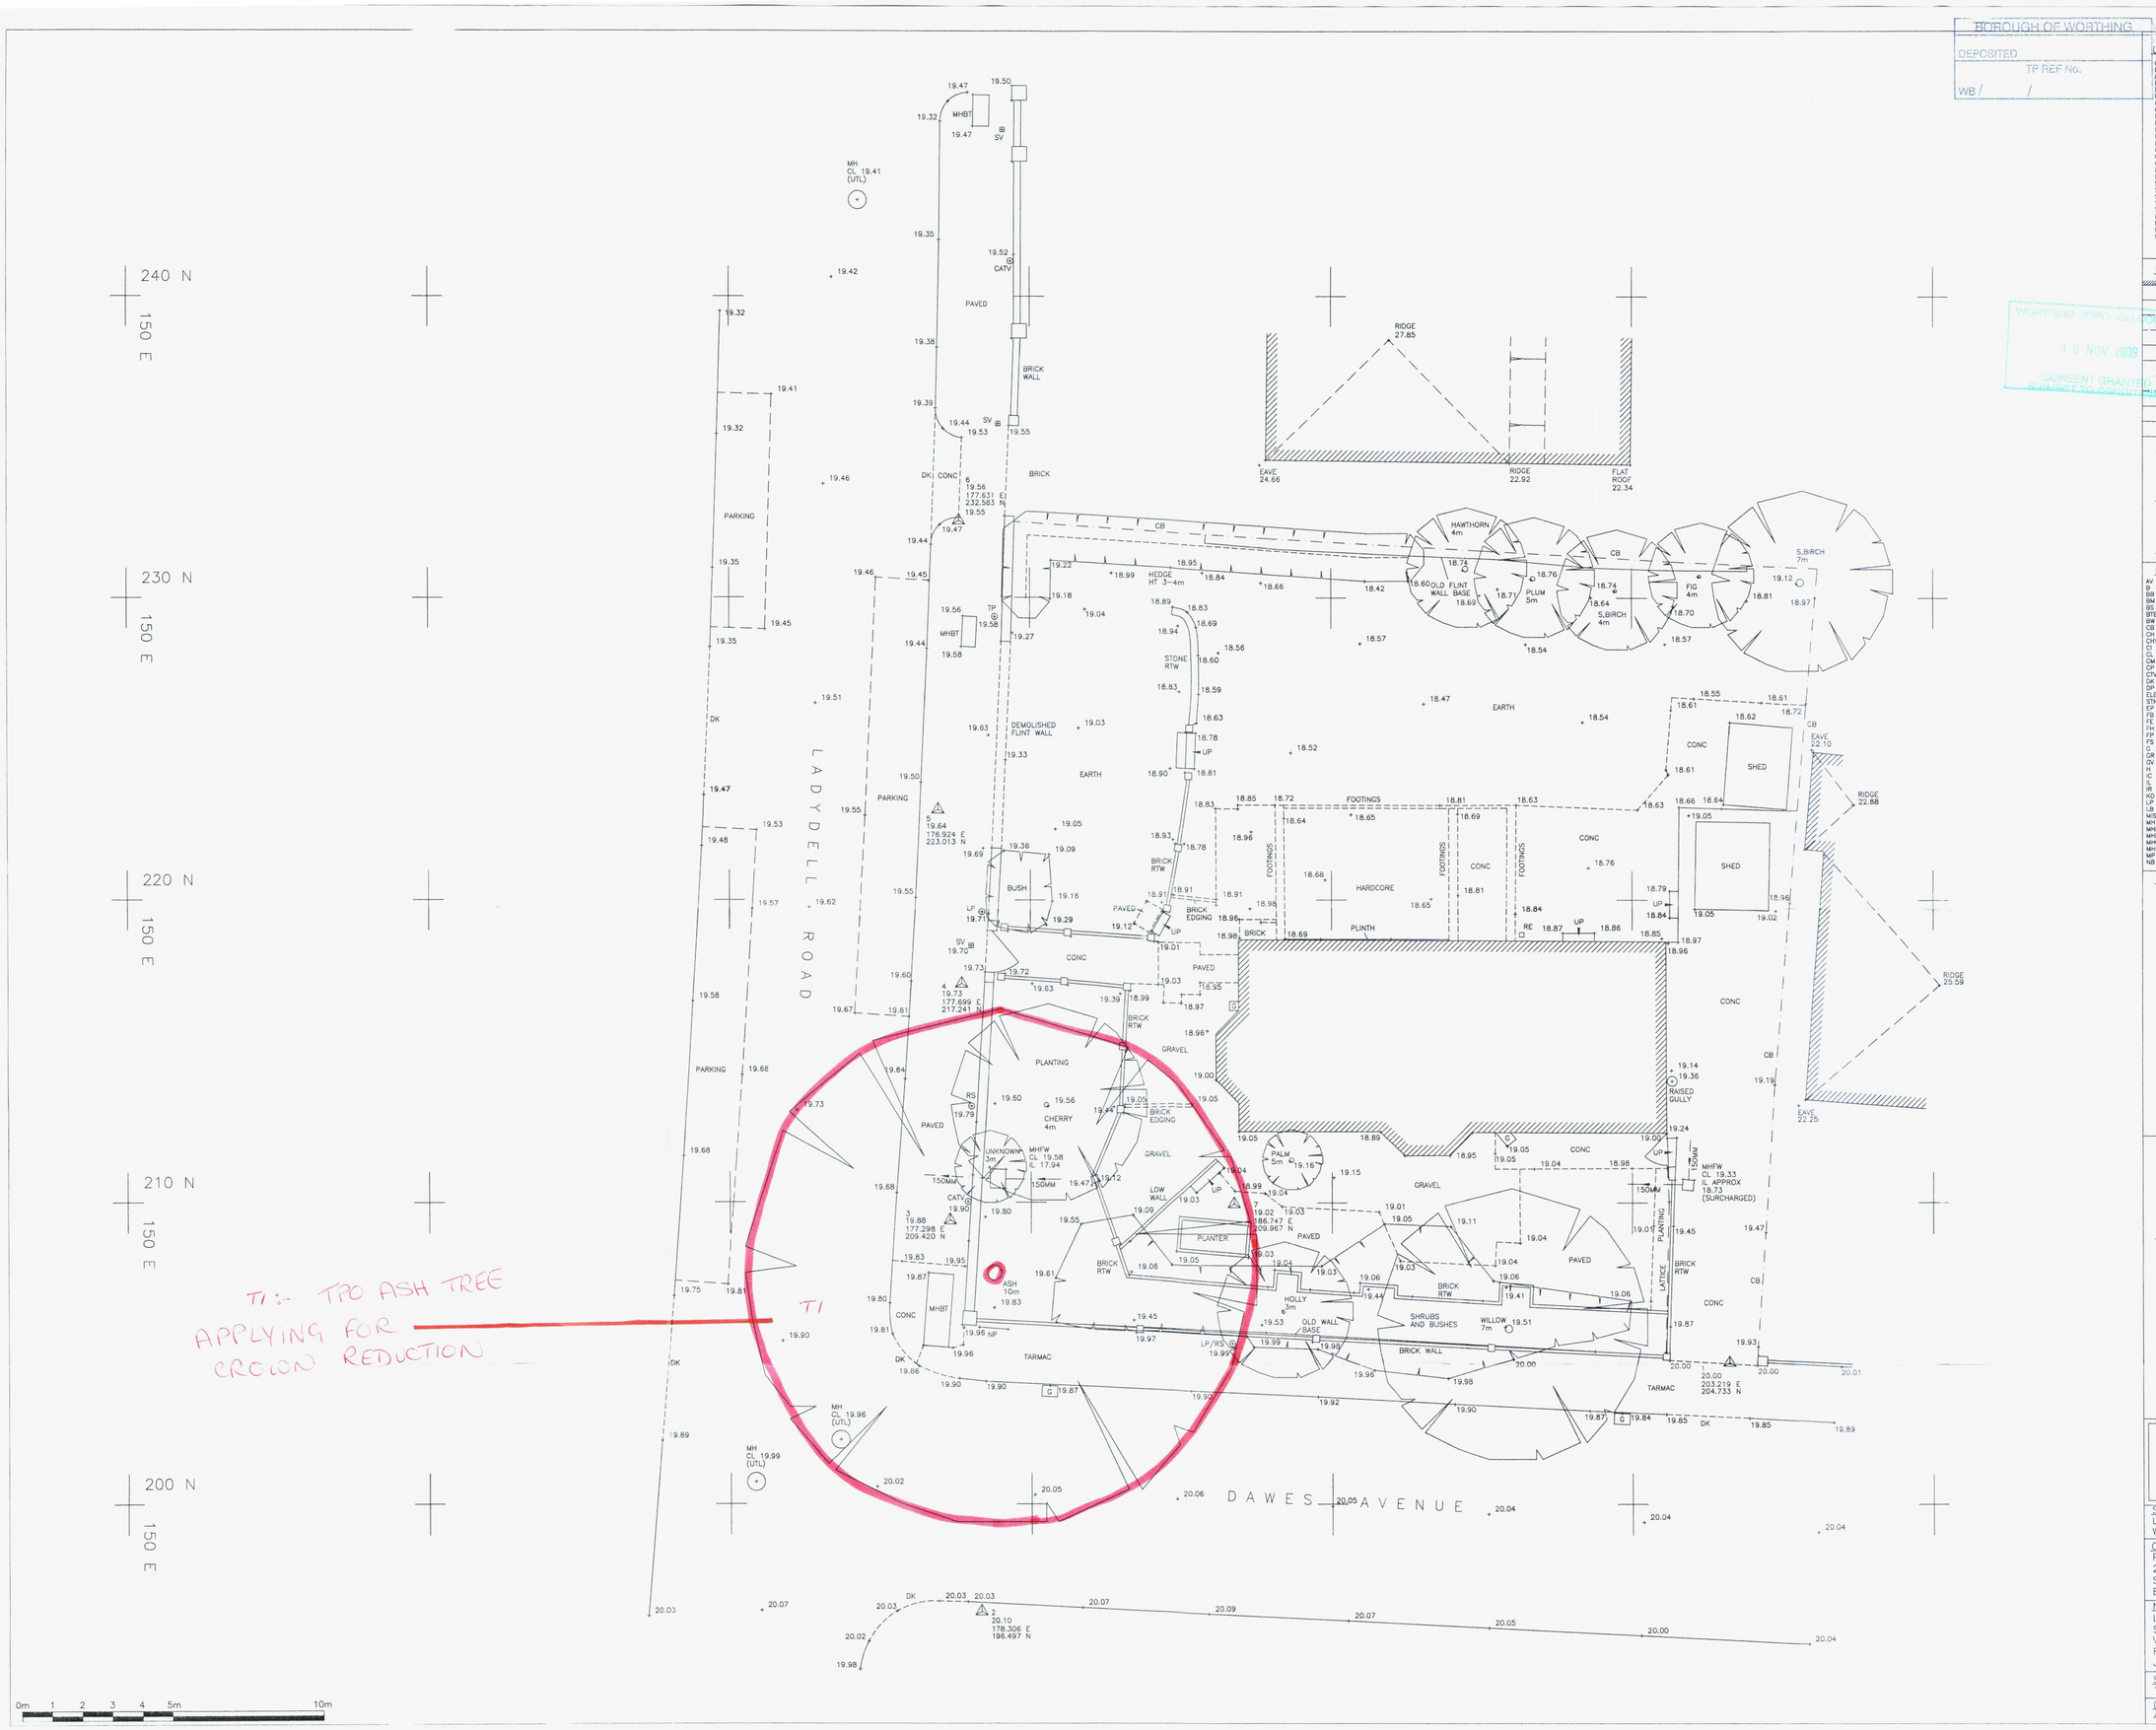

BOROUGH OF WORTHING
DEPOSITED
TP REF No.
WB / /

T.P. OFFICE COPY

WORTHING BOROUGH COUNCIL
16 NOV 2009
CONSENT GRANTED
SUBJECT TO CONDITIONS

LAYER INFORMATION

0	EMPTY
BORDER	TITLEBLOCK & BORDER
BTELECOM	BRITISH TELECOM MH'S ETC.
BTLINES	BRITISH TELECOM ROUTES
BUILDING	BUILDING OUTLINE.
CABLETV	CABLE TV COVERS.
CONTOURS	CONTOURS
CROSSES	POINT MARKERS
DRAINAGE	MH'S GULLYS ETC.
ELECTRIC	ELECTRICAL MH'S ETC.
FENCES	FENCE LINES
FOUL	FOUL WATER MH'S
FURNITURE	STREET FURNITURE
GAS	GAS MH'S,VALVES ETC.
GASLINES	GAS ROUTING
GRID	GRID
LEVELS	LEVELS
ROADS	ROAD OUTLINE
STATIONS	SURVEY STATIONS
STORM	STORM WATER MH'S, GULLY'S ETC.
SURFACES	SURFACE EDGES
TEXT	TEXT
TREES	TREE OUTLINE & FOLIAGE
UNKNOWN	UNKNOWN SERVICES
WALLS	WALLS
WATER	WATER OUTLINE.
WSERVICES	WATER METERS, STOP VALVES ETC.

LINETYPES & SYMBOLS

- BUILDING OUTLINE
- KERB LINE
- FENCE
- SURFACE EDGE
- FOUL DRAINAGE
- STORM DRAINAGE
- GAS PIPES
- WATER SERVICE PIPES
- BRITISH TELECOM CABLES
- ELECTRICITY CABLES
- OVERHEAD CABLES
- FOLIAGE OUTLINE
- SURVEY STATION (L 20.73 / 256.875 E / 254.263 N)
- GATES
- TREE CANOPY
- SLOPE SYMBOL

LEGEND

AV	AIR VALVE	NP	NAME PLATE
B	BOLLARD	OB	OPEN BOARDED FENCE
BB	BELISHA BEACON	OP	OPEN PAILING FENCE
BM	OS BENCH MARK	P	POST
BS	BUS STOP	PC	POST & CHAIN FENCE
BTB	BRITISH TELECOM BOX	PCB	POLICE CALL BOX
BW	BARB WIRE FENCE	PH	PUBLIC HOUSE
CB	CLOSE BOARD FENCE	PL	PAVEMENT LIGHT
CH	COAL HOLE	PM	PARKING METER
CHY	CHIMNEY	PR	POST & RAIL FENCE
CI	CORRUGATED IRON FENCE	PW	POST & WIRE FENCE
CL	CHAIN LINK FENCE	PWM	POST & WIRE MESH
CM	CELLAR MANHOLE	RE	RODDING EYE
CP	CHESTNUT PAILING FENCE	RS	ROAD SIGN
CTV	CABLE TELEVISION POINT	RTW	RETAINING WALL
DK	DROP KERB	SIP	SERVICE INDICATOR POST
DP	DRAIN PIPE	SL	SKY LIGHT
ELEC SUB	ELECTRICITY SUB	SV	STOP VALVE
STN.	STATION	T G/H/S	TREE TRUNK DIAMETER/ SPREAD/HEIGHT.
EP	ELECTRICITY POLE	TCB	TELEPHONE CALL BOX
FB	FOOT BRIDGE	TP	TELEGRAPH POLE
FE	FIRE ESCAPE	TS	TRAFFIC SIGNAL
FH	FIRE HYDRANT	UTL	UNABLE TO LIFT.
FP	FOOTPATH	VP	VENT PIPE
FS	FLAGSTAFF	W	WALL
G	GULLY	WB	WASTE BIN
GR	GRATING	WF	WOODEN FENCE
GV	GAS VALVE	WM	WATER METER
H	HYDRANT	WO	WASH OUT
IC	INSPECTION COVER	YD	YARD
IL	INVERT LEVEL		
IR	IRON RAILINGS		
KO	KERB OUTLET (GULLY)		
LP	LAMP POST		
LB	LETTER BOX		
MISC	MIXED CONSTRUCTION FENCE		
MH	MANHOLE		
MHBT	BRITISH TELECOM		
MHE	ELECTRICAL		
MHG	GAS		
MHMC	MERCURY		
MP	MILE POST		
NB	NOTICE BOARD		

NORTH (INDICATIVE)

PLAN
T1/ASH/B

LAND, AERIAL & BUILDING SURVEYORS
DIGITAL MAPPING
M.J.ZARA ASSOCIATES
139 HIGH STREET - LEWES
EAST SUSSEX - BN7 1XS
TEL 01273 472492
FAX 01273 480103
E-MAIL office@zara-associates.com

SITE
LADYDELL ROAD
WORTHING, WEST SUSSEX.

CLIENT
PLANS
20 SUTTON PARK ROAD
SEAFORD, EAST SUSSEX
BN25 1NT.

NOTES
LEVELS BASED ON ARBITRARY DATUM
SURVEY STATION NO 1
VALUE 20.00M
ROAD LEVELS ARE CHANNEL LEVELS
JOB REF NO 6443 SURVEYED BY T.C

SCALE
1:100

DATE
AUGUST 2009