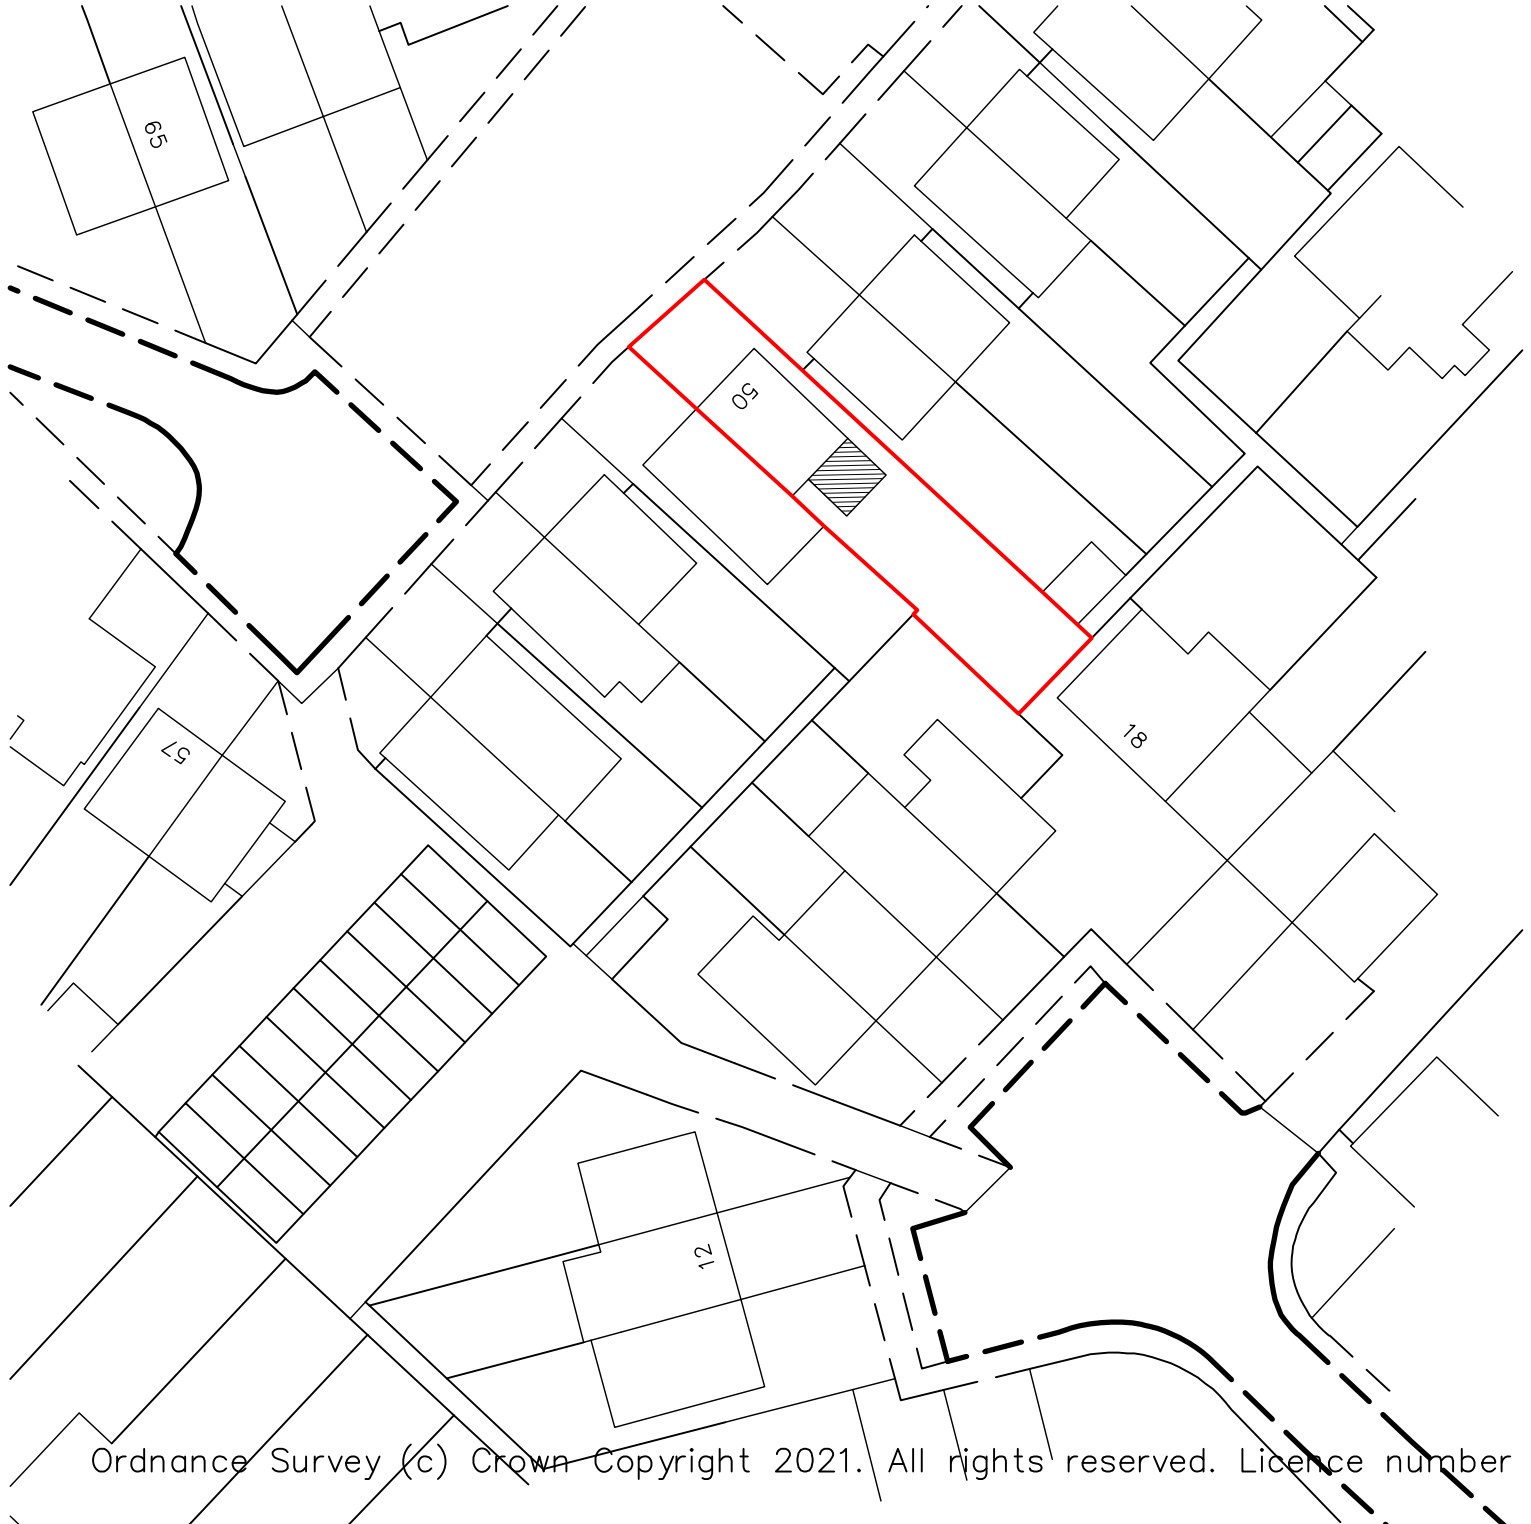

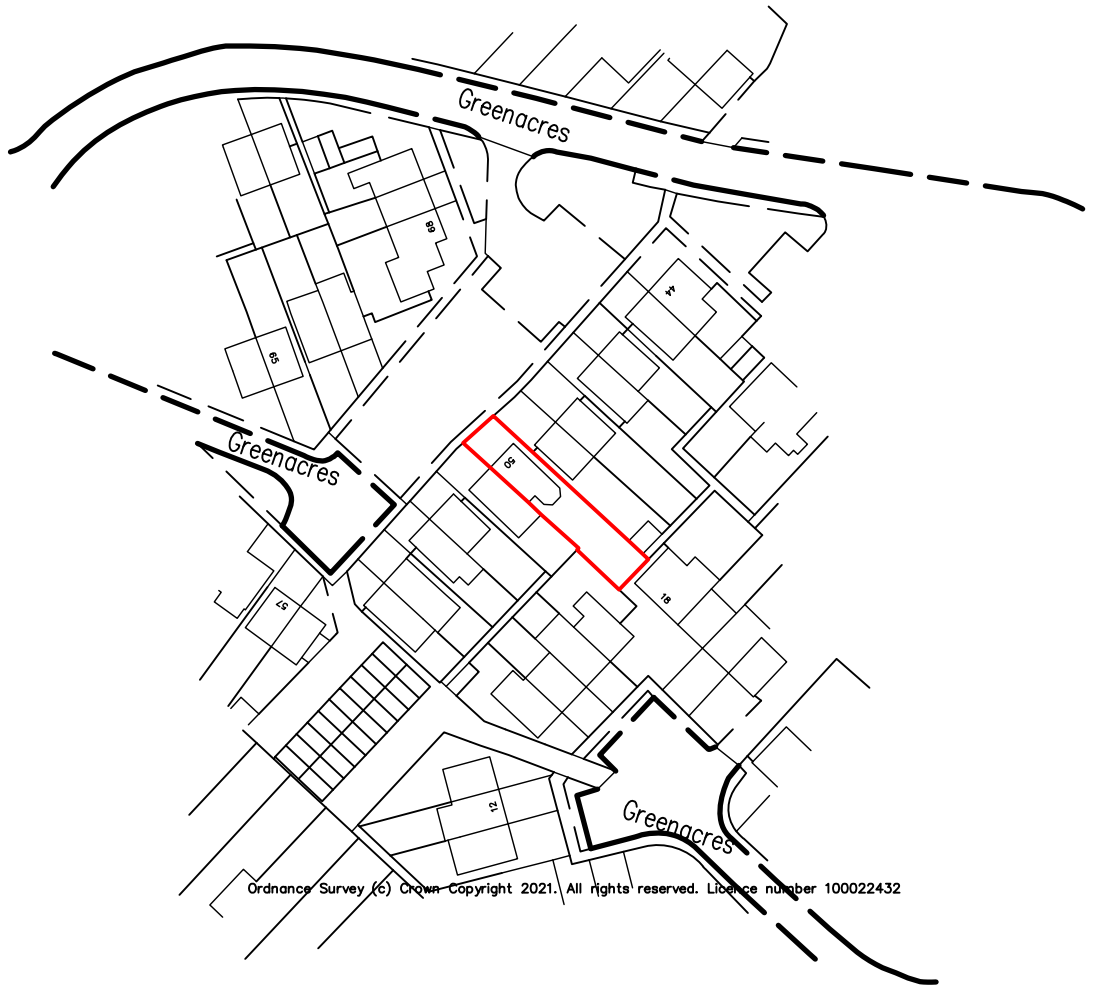

Ordnance Survey (c) Crown Copyright 2021. All rights reserved. Licence number 100022432

Ordnance Survey (c) Crown Copyright 2021. All rights reserved. Licence number

Block Plan
1:500

10m 20m 30m 40m
1:500 Scale Bar

10m 20m 30m 40m 50m
1:1250 Scale Bar

Location Plan
1:1250

Copyright of:

RJA Planning & Building Consultants Ltd.
1st Floor, 10 High Street
Shoreham-By-Sea
West Sussex
BN43 5DA

Tel: 01273 467297
Mob: 07971375739
Email: rex@rjapbc.co.uk

Project:
50 Greenacres
Shoreham-By-Sea
West Sussex

Title:
Location & Block Plans

Client:
Mr and Mrs N. Durrant

Scale:
1:1250, 1:500 @ A3

Date: **Drawn:**

Drg. No. 21846-Loc

Rev'n