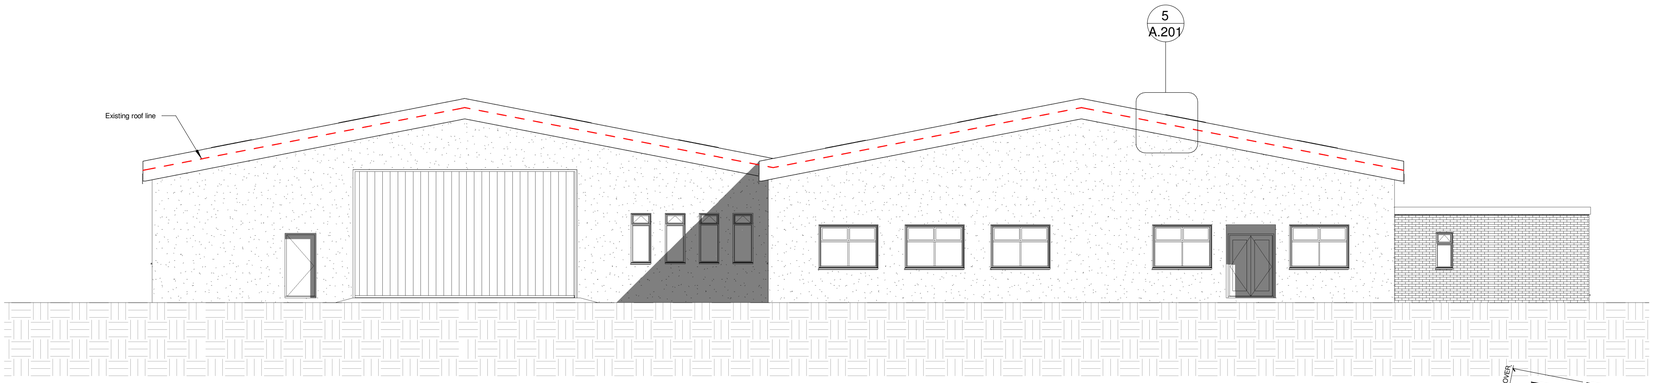



1 ELEVATION FACING SOUTH
1 : 100

0m 2m 4m 6m 8m 10m


VISUAL SCALE 1:100 @ A1

0m 0.2m 0.4m 0.6m 0.8m 1m


VISUAL SCALE 1:10 @ A1

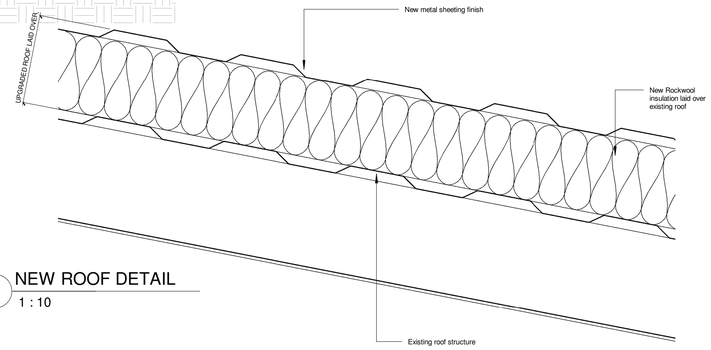


5 NEW ROOF DETAIL
1 : 10

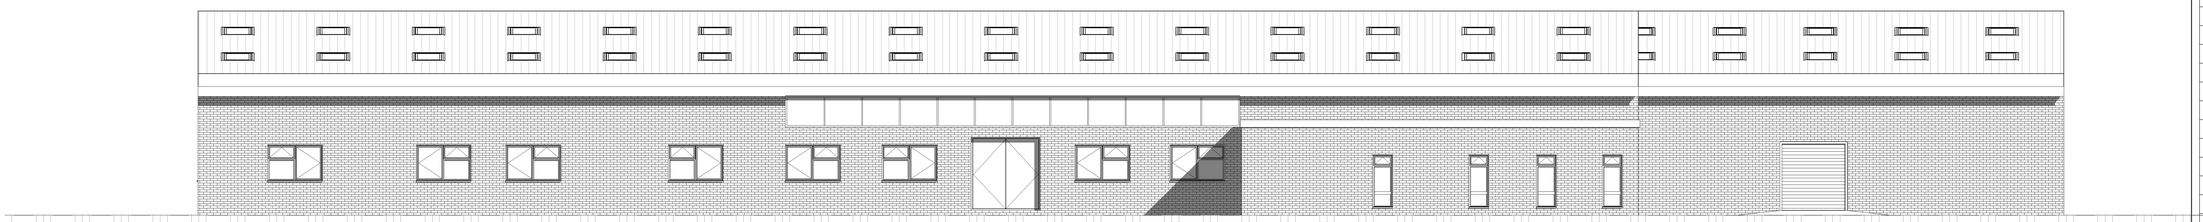

2 ELEVATION FACING EAST
1 : 100

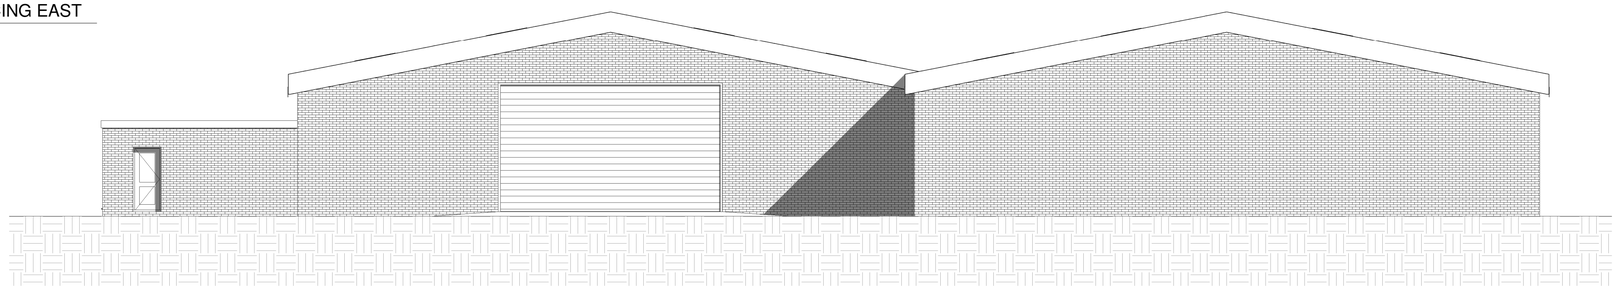

3 ELEVATION FACING NORTH
1 : 100

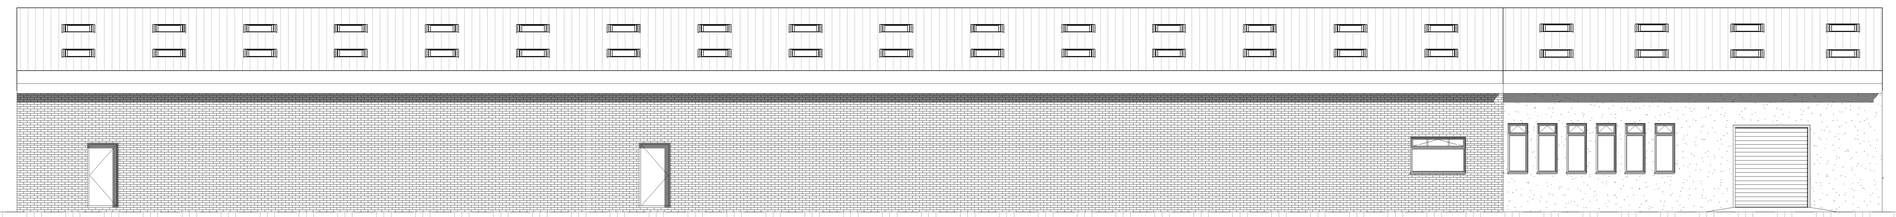

4 ELEVATION FACING WEST
1 : 100

Rev	Description	Date

KRONA DESIGN
ARCHITECTURE AND INTERIOR DESIGN

info@kronadesign.co.uk
kronadesign.co.uk
01903 256150

PROJECT
New Roofing

ADDRESS
Unit 27 Marlborough Road
Lancing Business Park
Lancing
West Sussex

TITLE
Proposed Elevations

CLIENT
UK Packaging Supplies Ltd.

DRAWN	STATUS	DATE
JLB		02/10/26

SCALE (@ A1)	PROJECT NUMBER
As indicated	KD.1952

DRAWING NUMBER	REV
A.201	

© KRONA DESIGN