

Do Not Scale. All dimensions and conditions are to be checked on site prior to preparing drawings or commencing any work. All goods, materials and workmanship to conform with current building regulations, BSS and COP's.
© This drawing is the property of Lewis McMillan Architects and protected by the Copyright, Designs and Patents Act, 1988

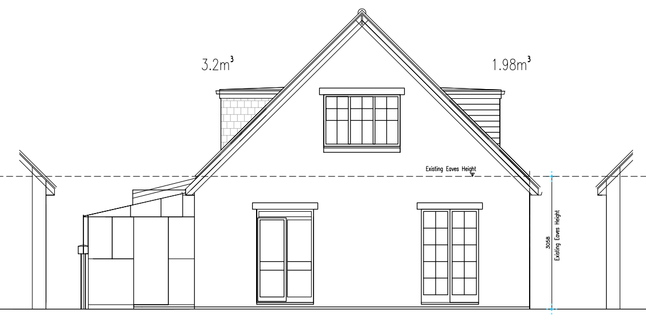


Existing Front (South East) Elevation 1:100

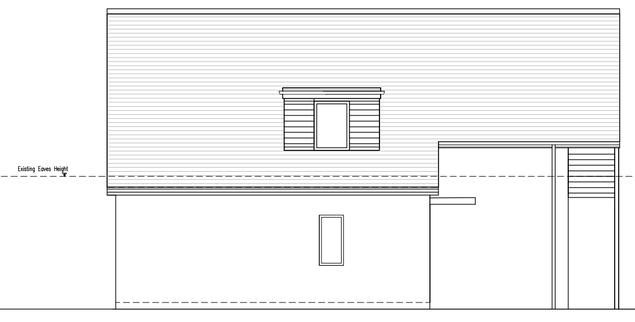


Existing Rear (North West) Elevation 1:100



Existing Side (South West) Elevation 1:100

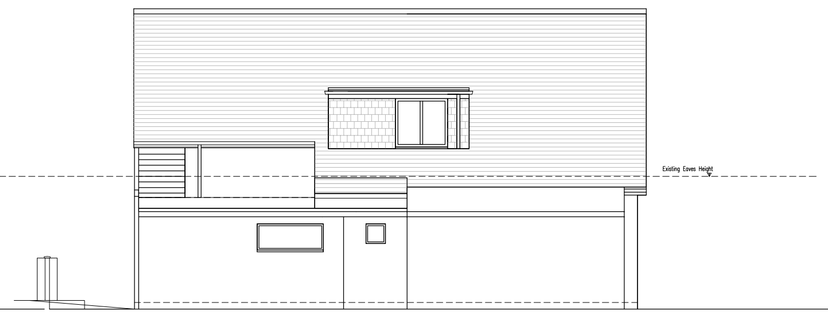

Existing Side (North East) Elevation 1:100

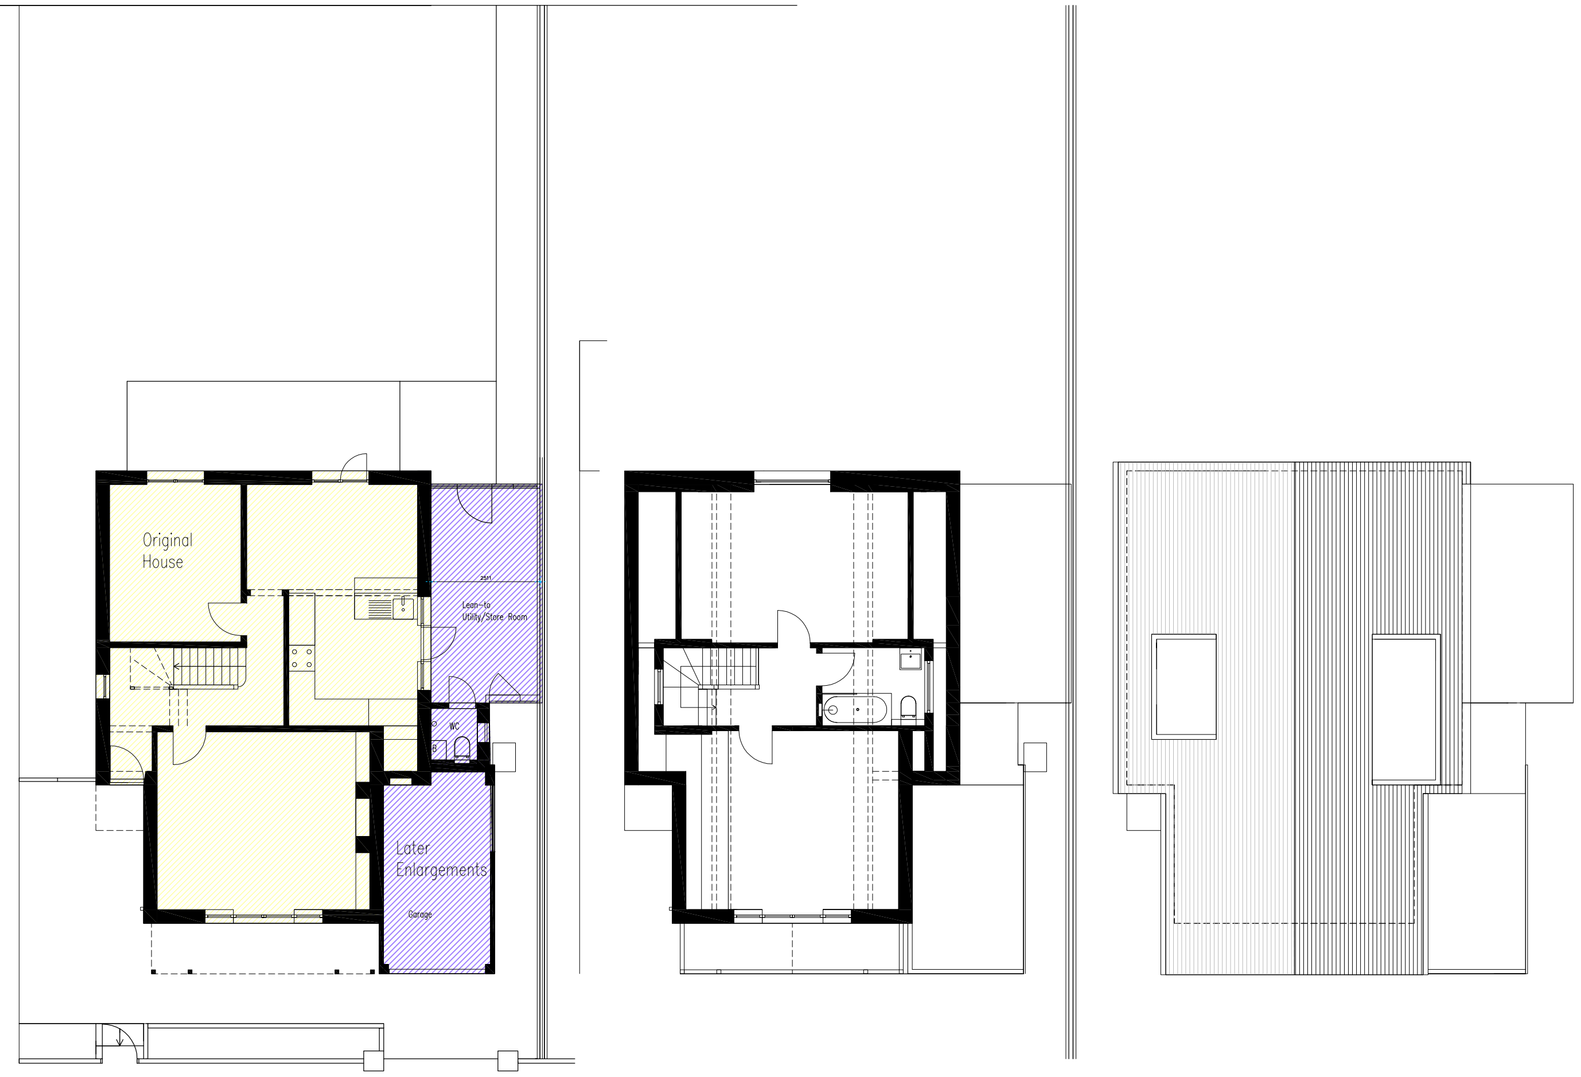

Existing Ground Floor Plan 1:100

Existing First Floor Plan 1:100

Existing Roof Floor Plan 1:100

date	revision	notes

Lewis McMillan Architects

W: www.lewismcmillanarchitects.co.uk
T: 01273 327424
E: info@lm-arch.co.uk

project:	Rear + Side Extension, Internal Alterations, New Side Dormers
location:	241 Brighton Road Lancing BN15 8JP
client:	Stewart & Amy
drawing:	Existing Plans

scale:	1:100	page:	A1
drawn:	CL	checked:	CL
date:	drawing:		rev:
05/10/2026	26-123-10		B