
Do Not Scale. All dimensions and conditions are to be checked on site prior to preparing drawings or commencing any work. All goods, materials and workmanship to conform with current building regulations, BSS and COP's.
© This drawing is the property of Lewis McMillan Architects and protected by the Copyright, Designs and Patents Act, 1988.

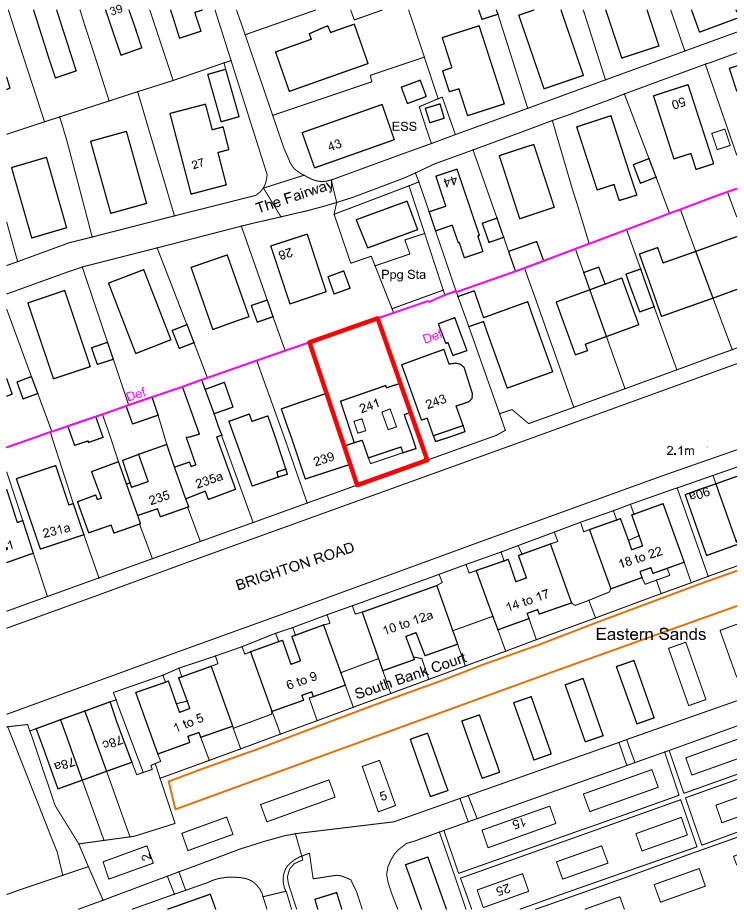


Site Plan 1:1250

0 5.0 10.0 25.0 50.0

Scale in metres

N

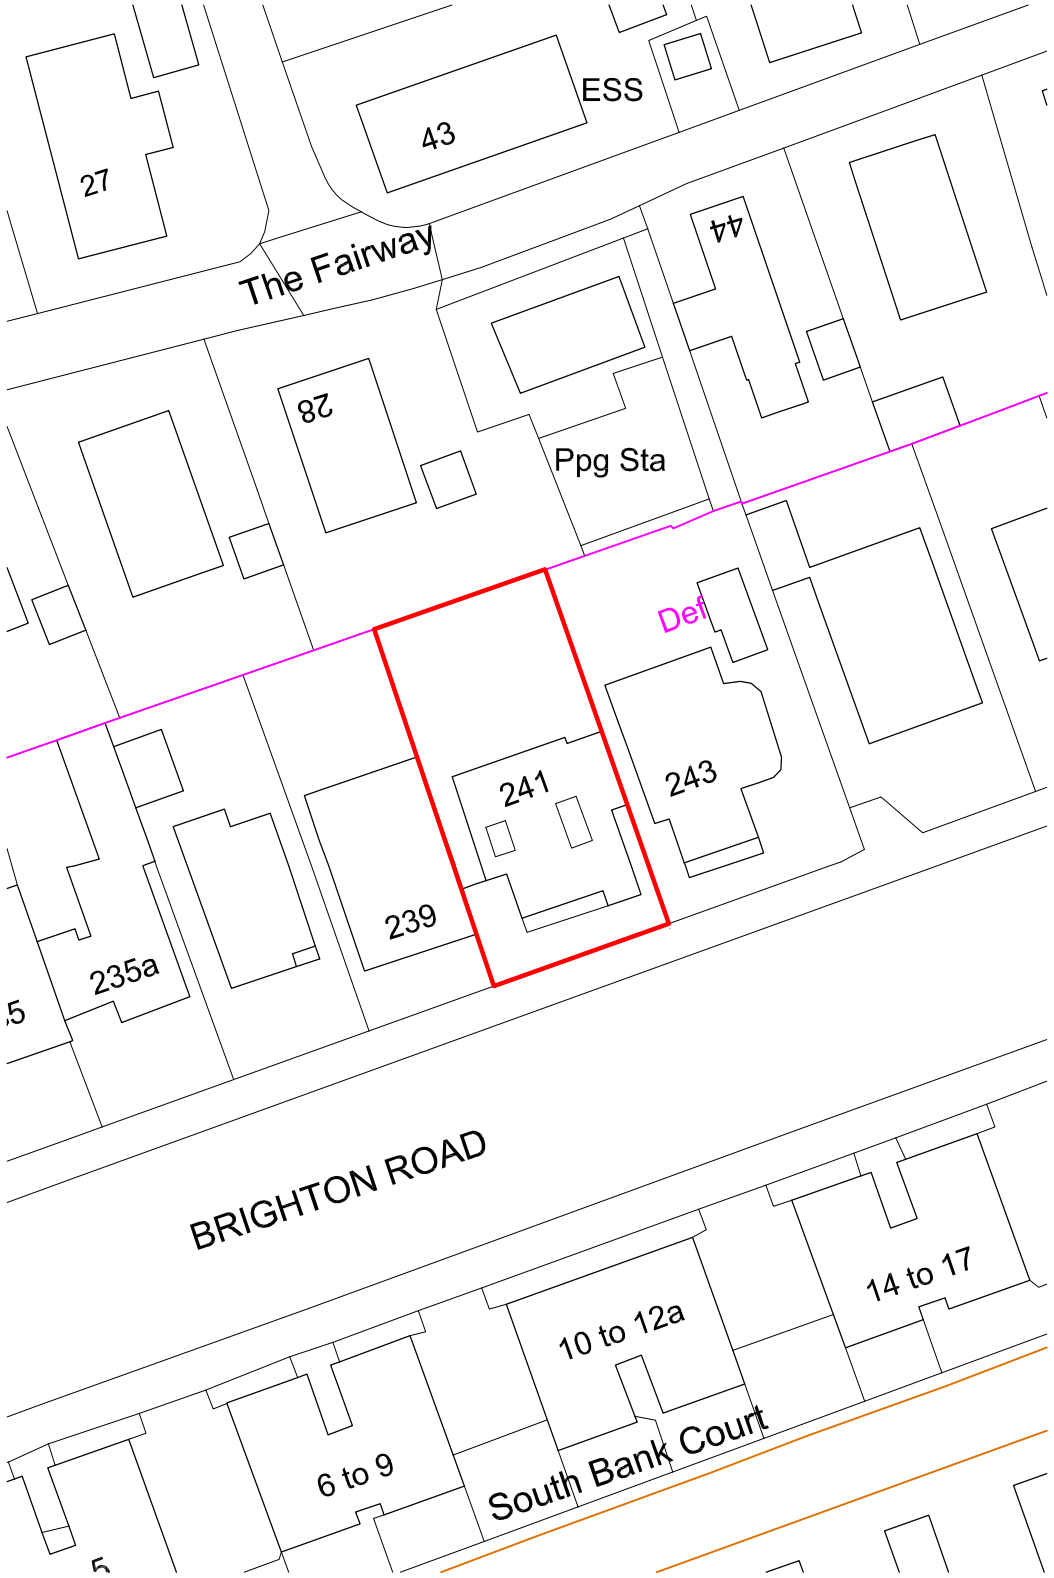


Block Plan 1:500

0 5.0 10.0 25.0 50.0

Scale in metres

N

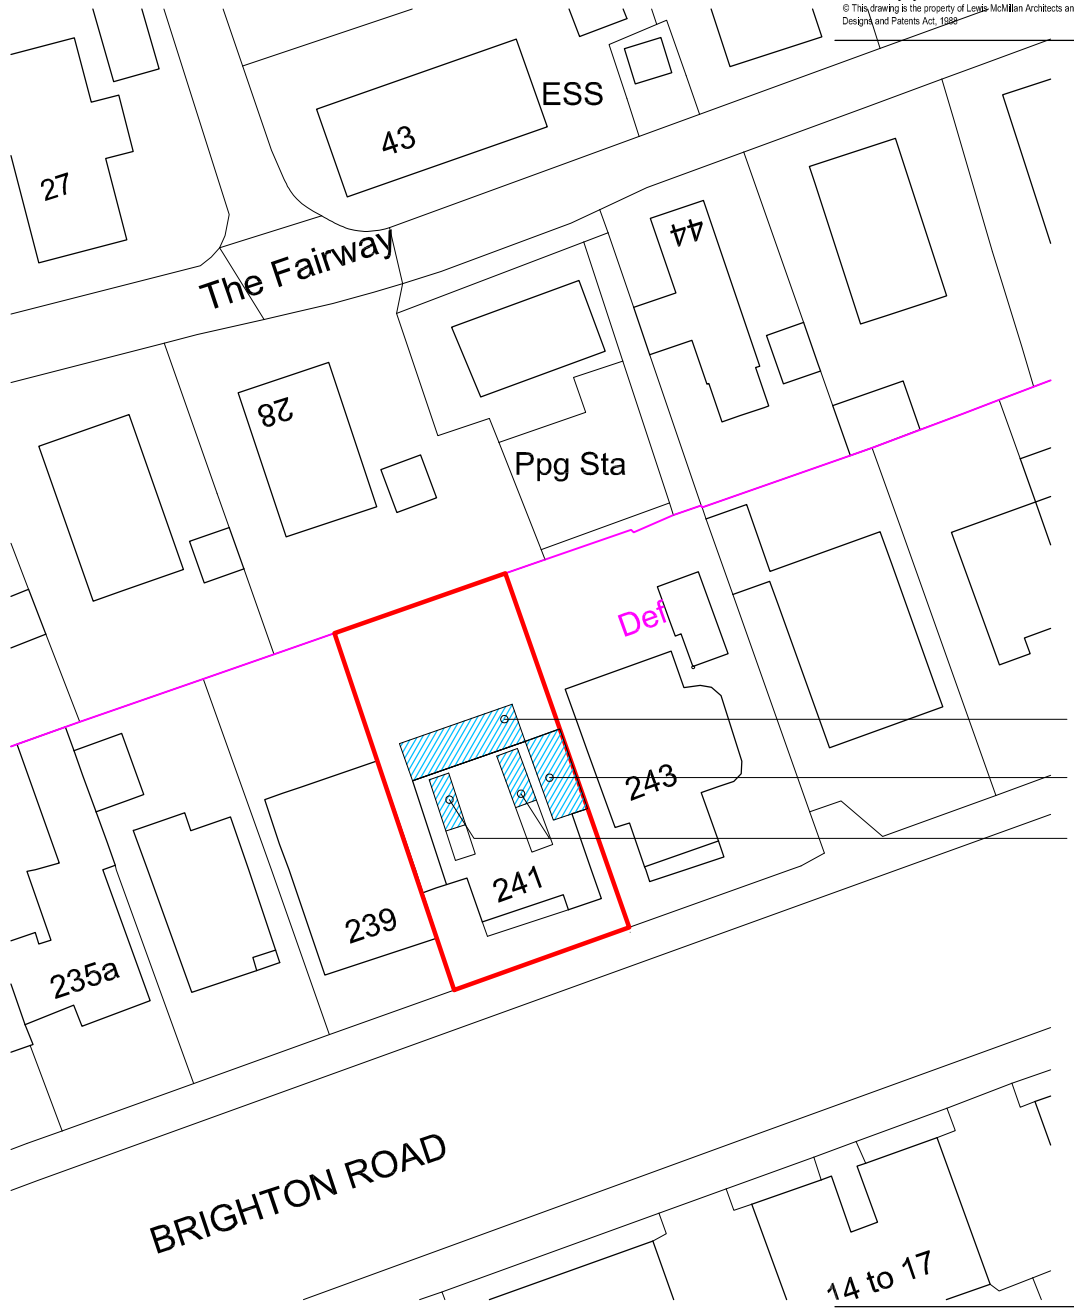

Proposed Block Plan 1:500

0 5.0 10.0 25.0 50.0

Scale in metres

date	revision	notes

Lewis McMillan Architects

7 Queen Square, Brighton, BN1 3FD
T: 01273 327424
E: info@lm-arch.co.uk

project:	Rear + Side Extension, Internal Alterations, New Side Dormers
location:	241 Brighton Road Lancing BN15 8JP
client:	Stewart & Amy
drawing:	Site Plan & Block Plan

scale:	1:1250 1:500	page:	A3
drawn:	CL	checked:	CL
date:	drawing:	rev:	
05/10/26	26-123-20	B	