
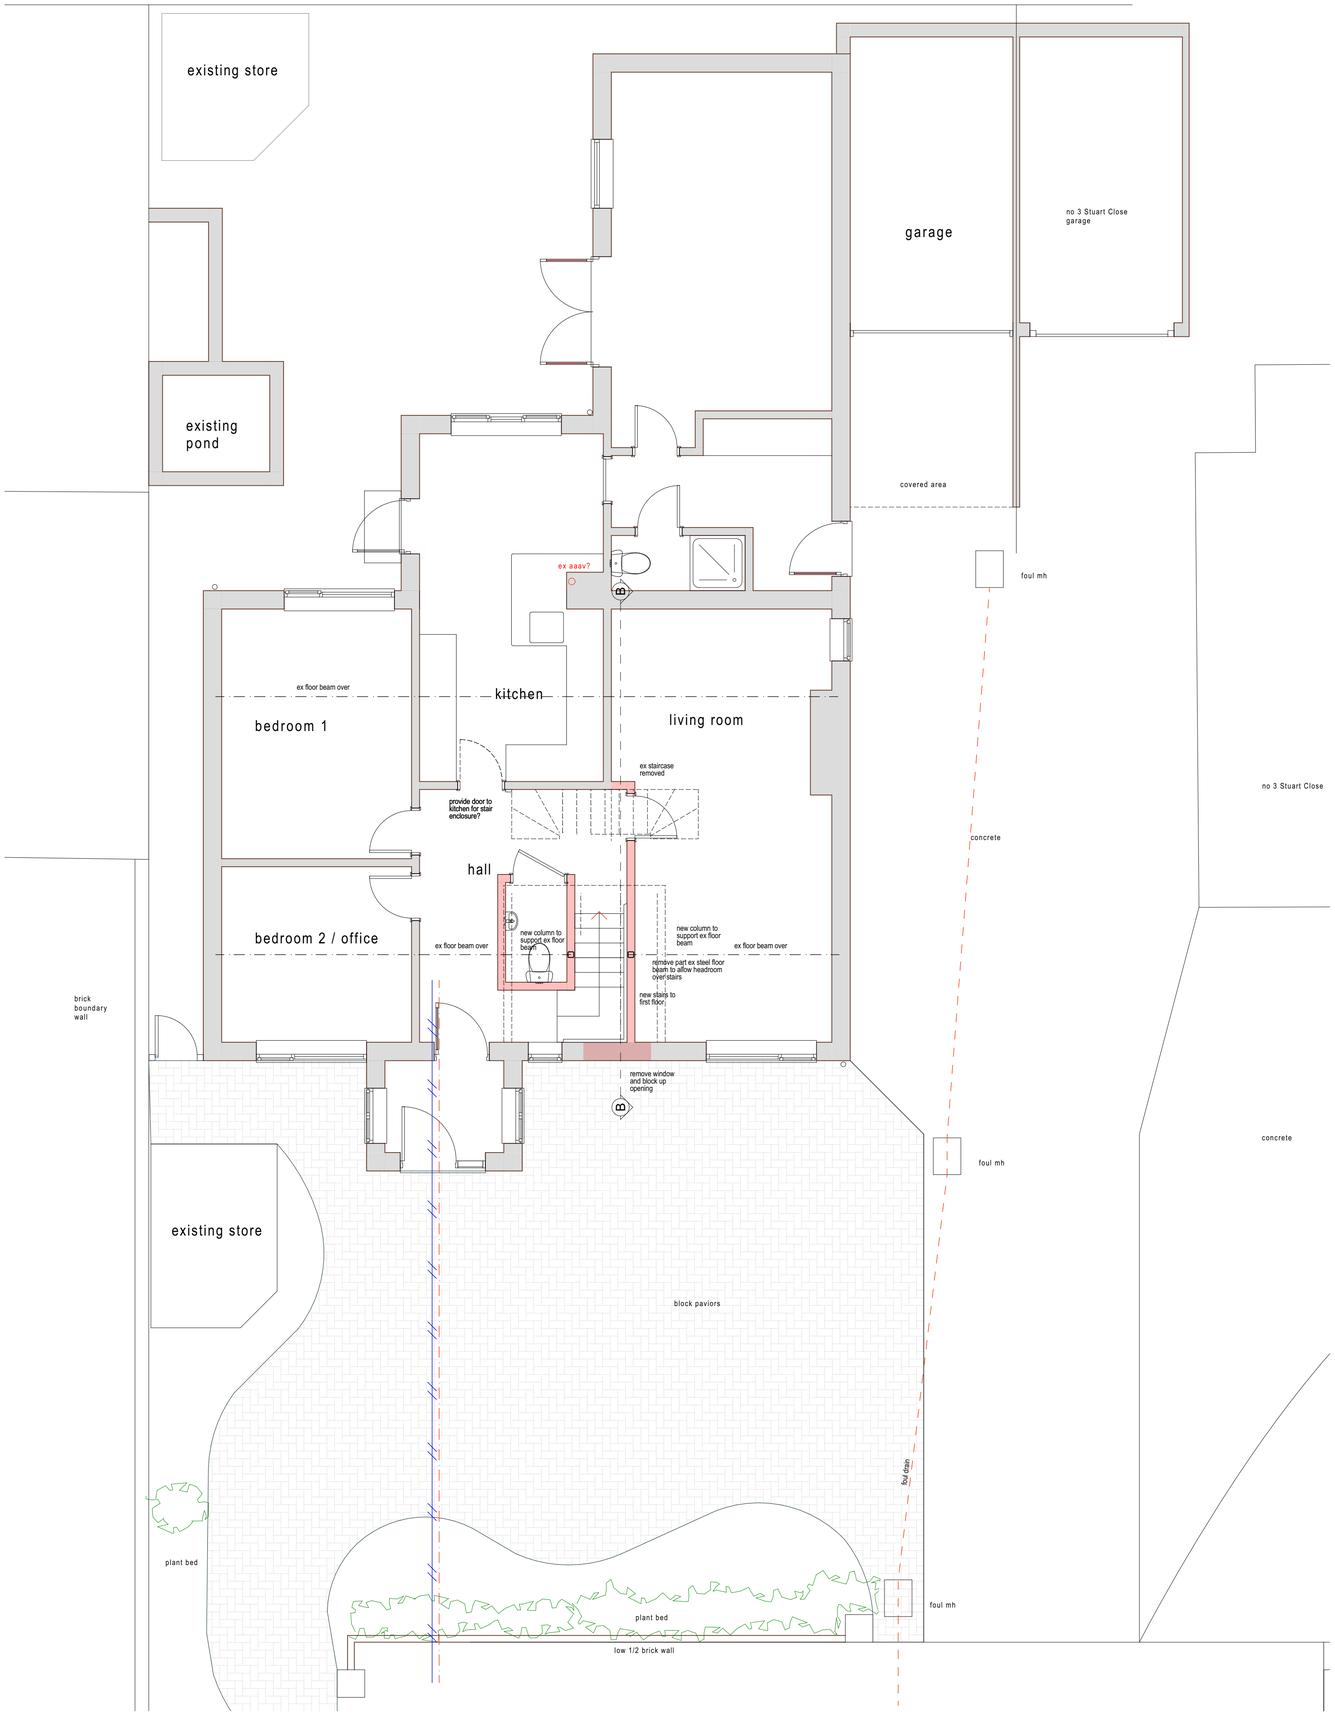


ground floor plan

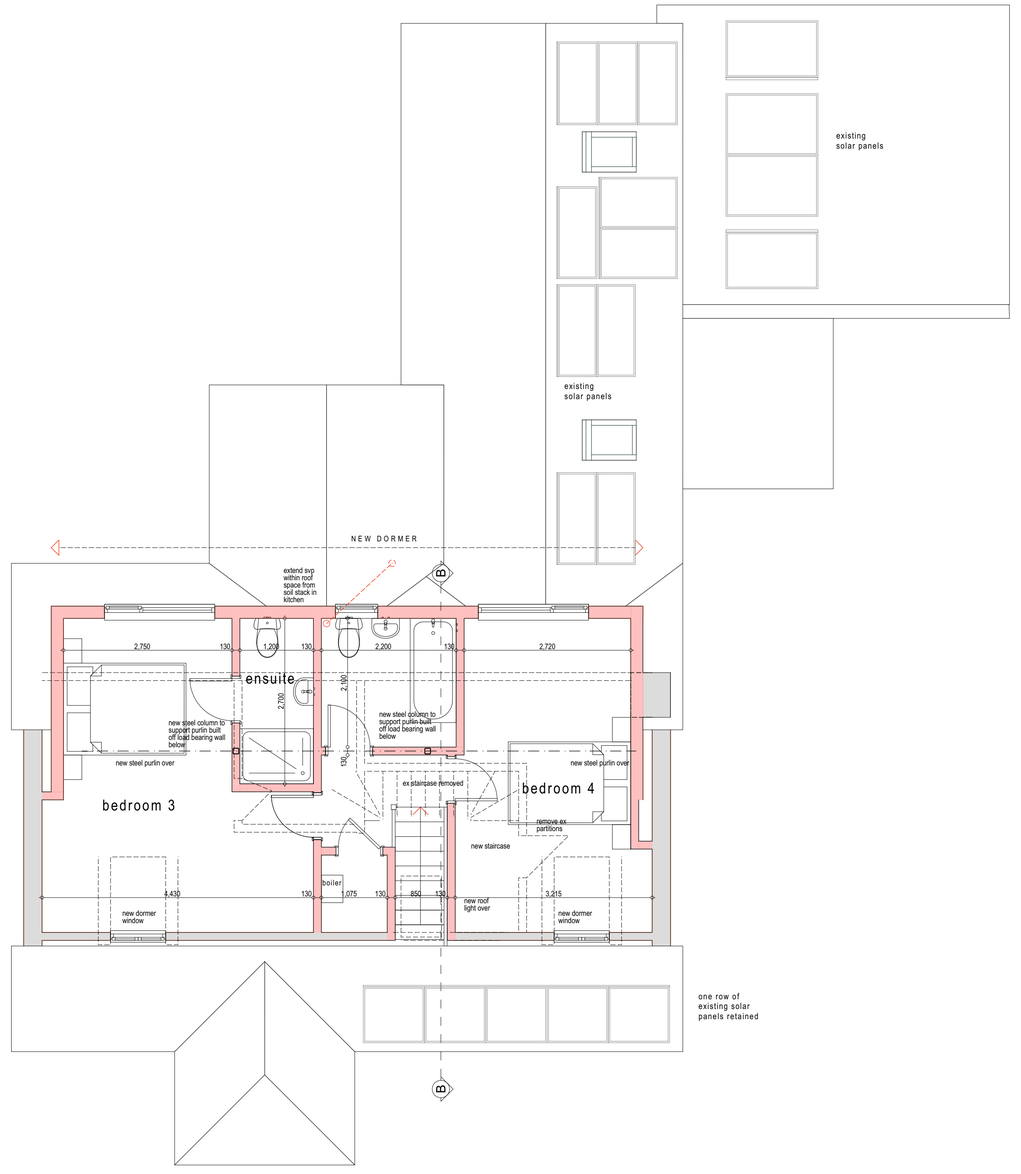

first floor plan

SCALE 1:50
0 1000 2000 3000 4000mm

All dimensions in millimetres. Where dimensions are not given, drawings must not be scaled and matter referred back to CLOUD9 DESIGN STUDIO with the exception of drawings for planning purposes only)

All dimensions and conditions are to be checked on site by the contactor prior to preparing drawings or commecing any work. The contractor is resposible for checking that there is no conflict between site dimensions and drawn dimensions.

In the event of any detail or dimensional conflict with CLOUD9 DESIGN STUDIO drawings, the matter must be referred back to CLOUD9 DESIGN STUDIO for clarification.

CLOUD9 DESIGN STUDIO
M: 07792 373302 E: cloud9designstudio@gmail.com W: cloud9designstudio.co.uk

Client: Barrie Reading

Project: Proposed new Dormers
2 Stuart Close
Worthing BN11 2AQ

Drawing Title: Plans as Proposed

Drawing: CND51_SK03 Rev F
Date: MAR 2026 Scale: 1 : 50 @ A1