


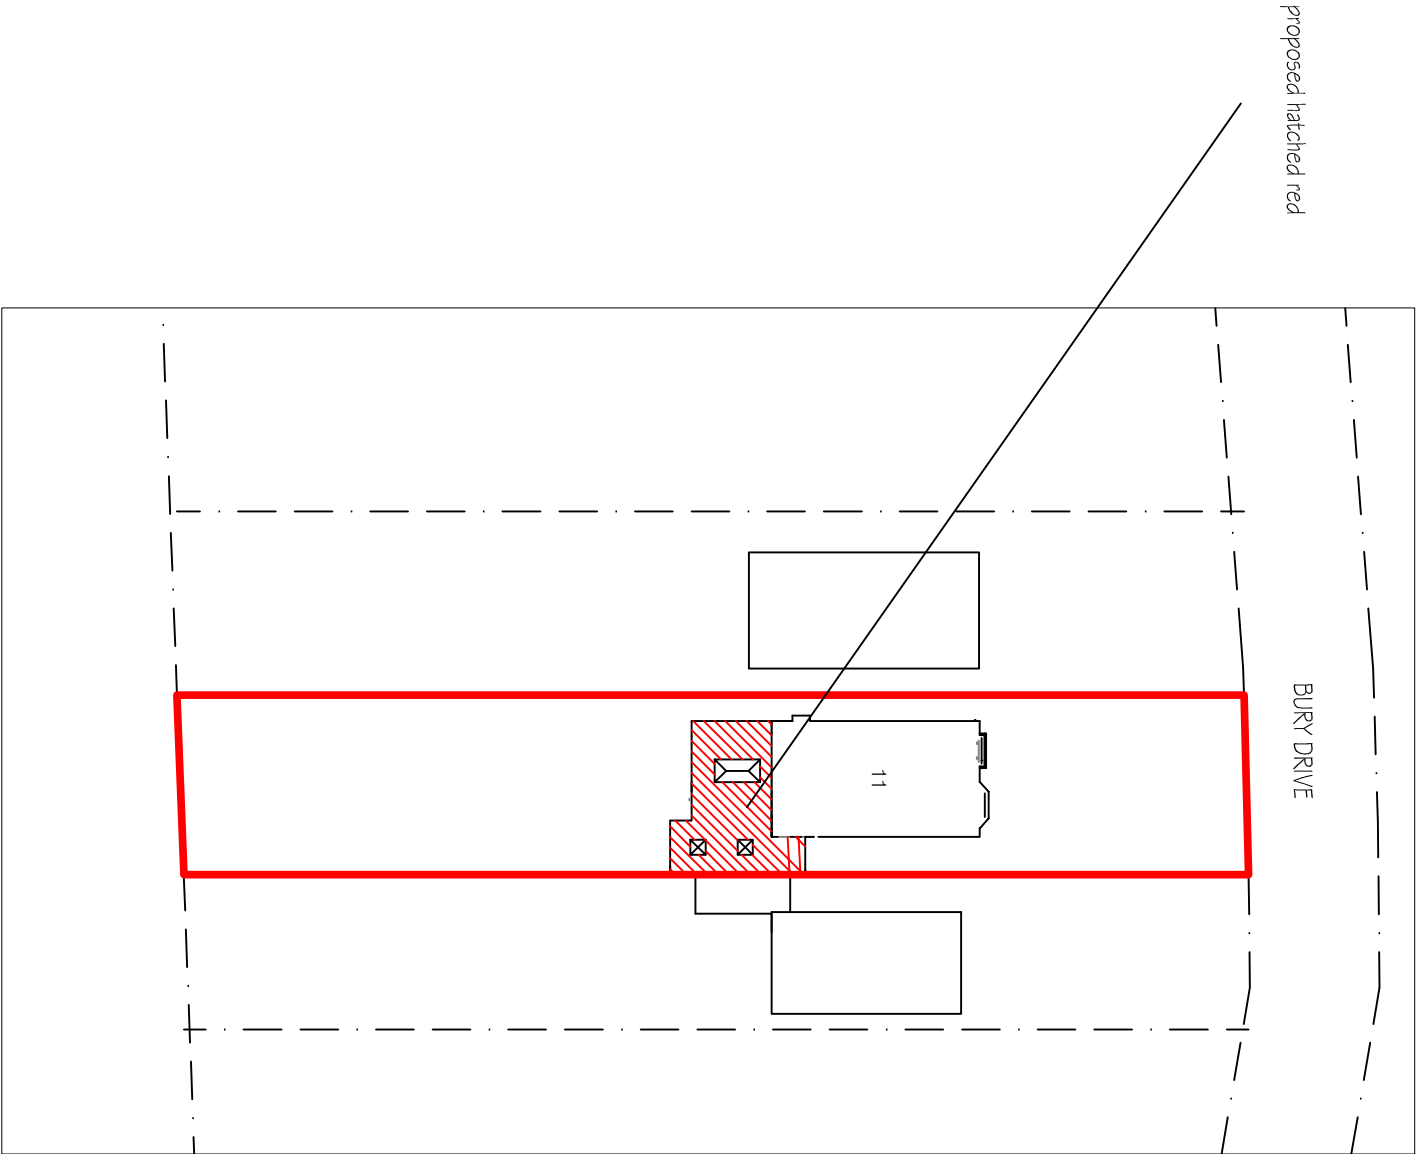


proposed hatched red


BURY DRIVE

11

# BLOCK PLAN 1:500

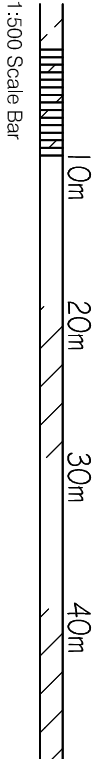

1:500 Scale Bar

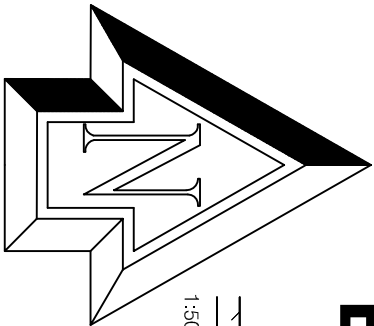


Note: All dimensions to be checked on site.

Copyright of:

**BJW**

Architectural & Planning Services  
7 Erringham Rd  
Shoreham By Sea  
West Sussex  
BN43 5NQ  
01273 441009  
07856899101  
e-mail: benw@bjwarchitectural.co.uk  
website: bjwarchitectural.co.uk

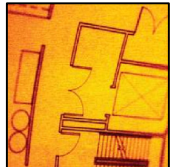

**Project:**

Proposed works at:  
11 Bury Close Worthing

**Title:**

BLOCK PLAN

**Client:**

Scale:  
1:500, 1:1250 @ A3 paper size

Date:  
21.1.2026

**Drawn:**

BJW

**Dwg. No.**

04

**Rev'n**

A