


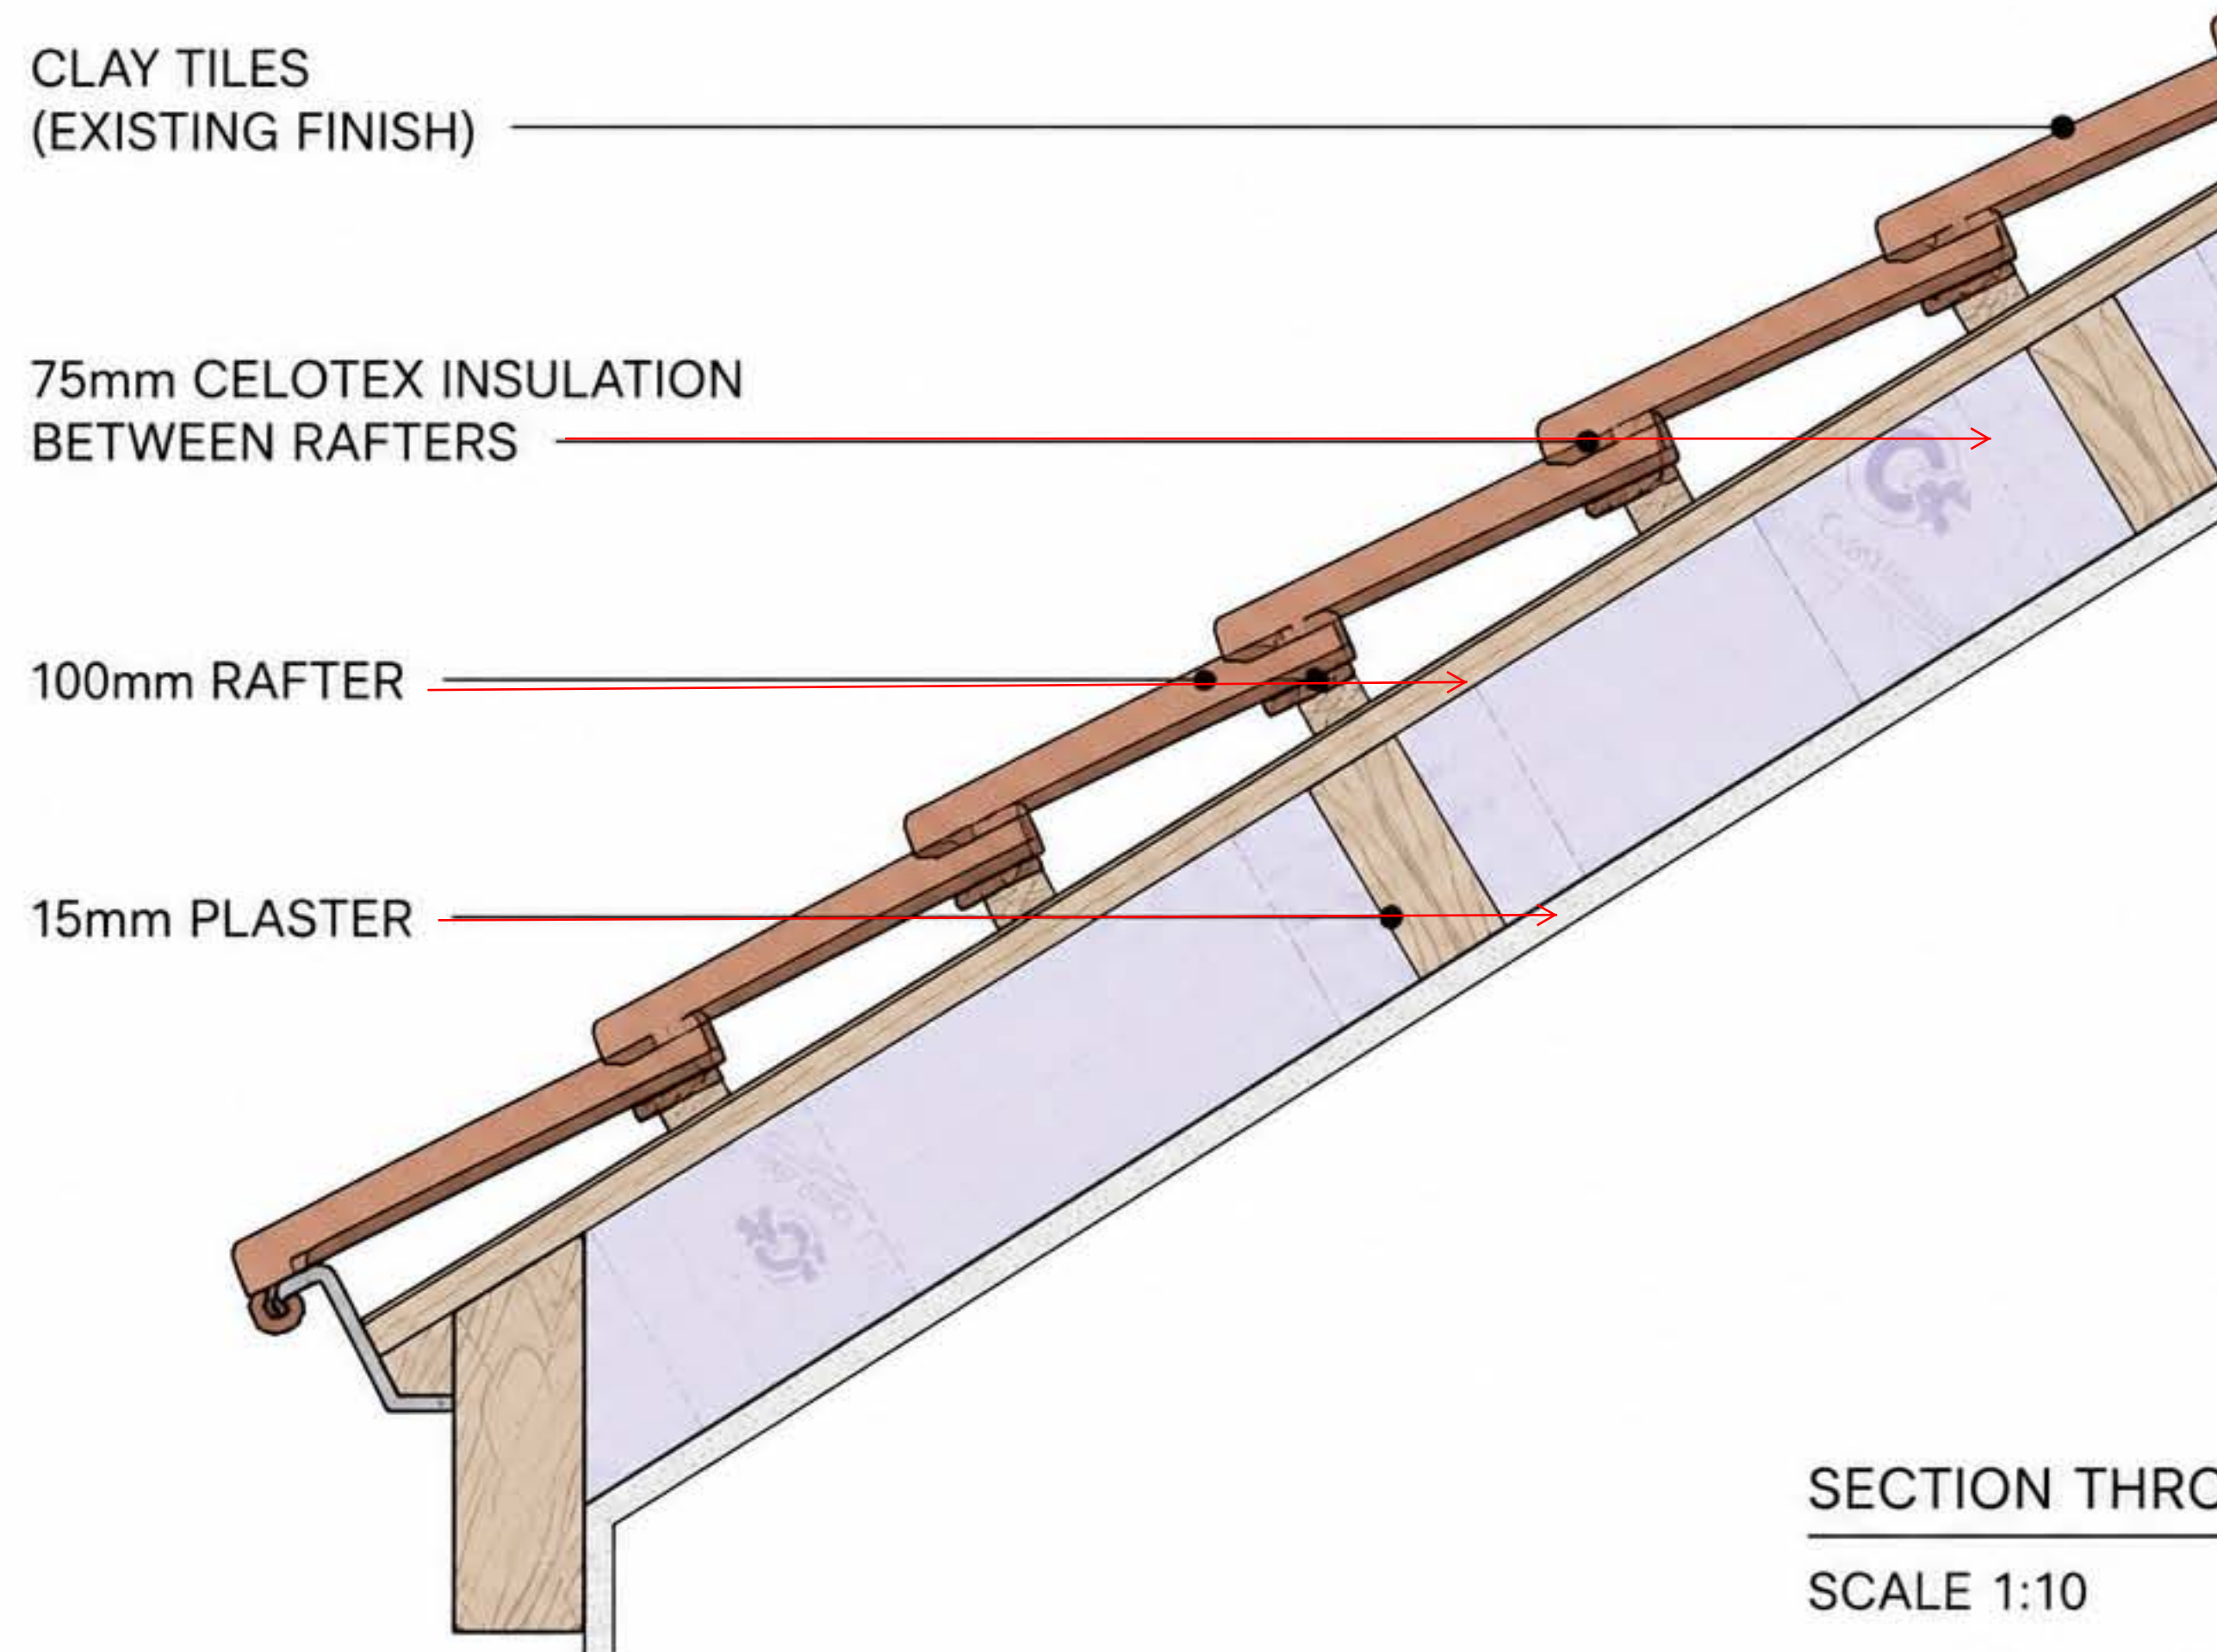

SECTION THROUGH VAULTED ROOF

SCALE 1:10

