

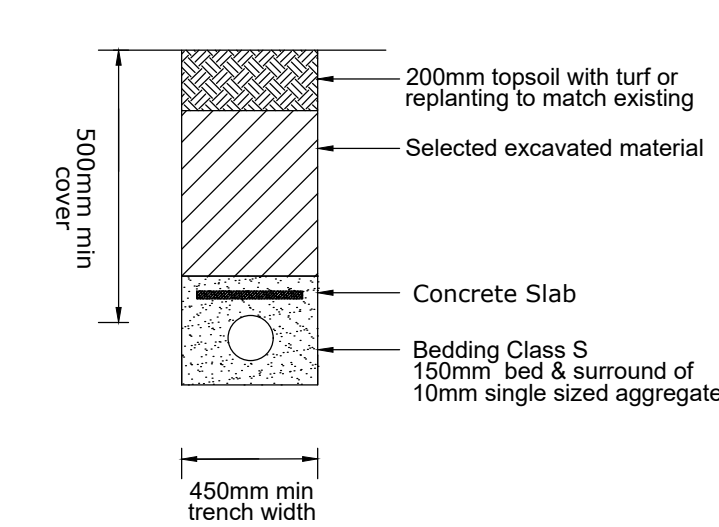
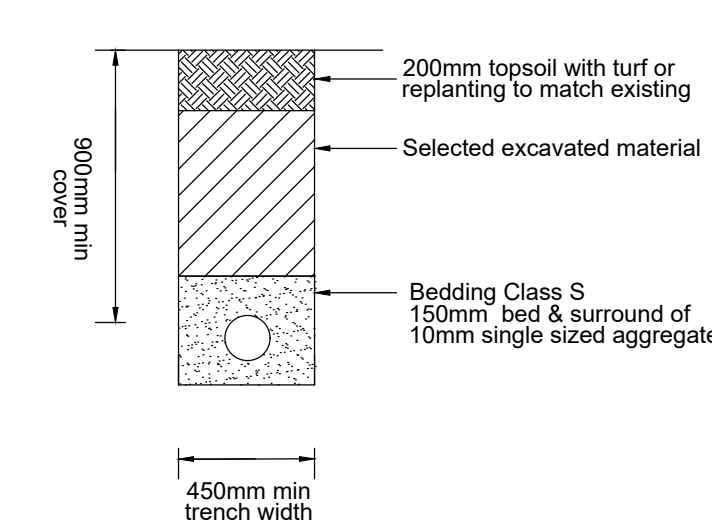
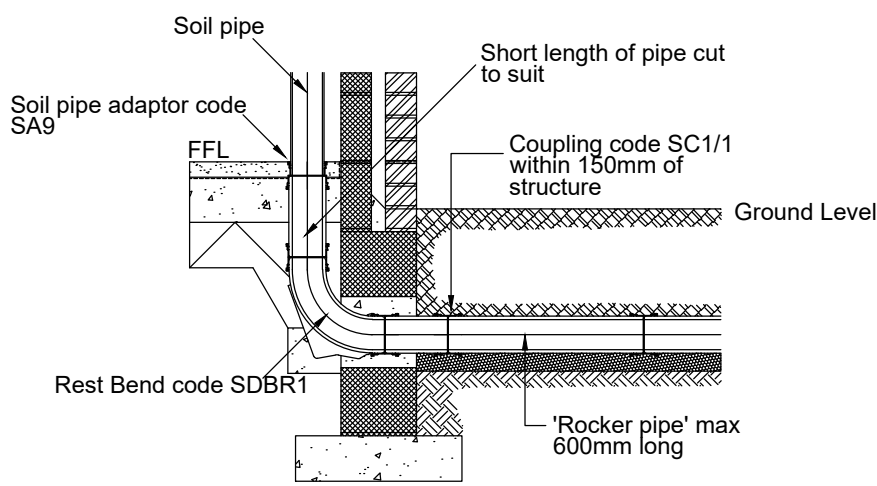
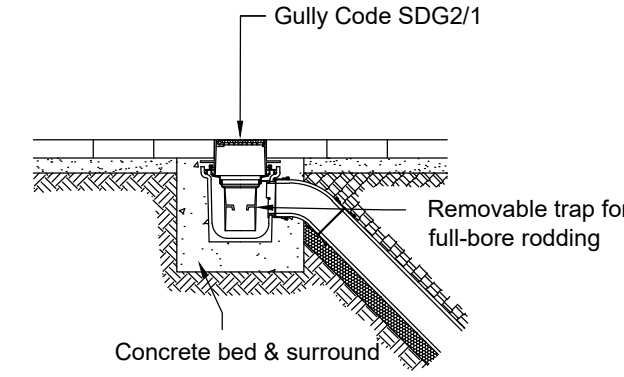


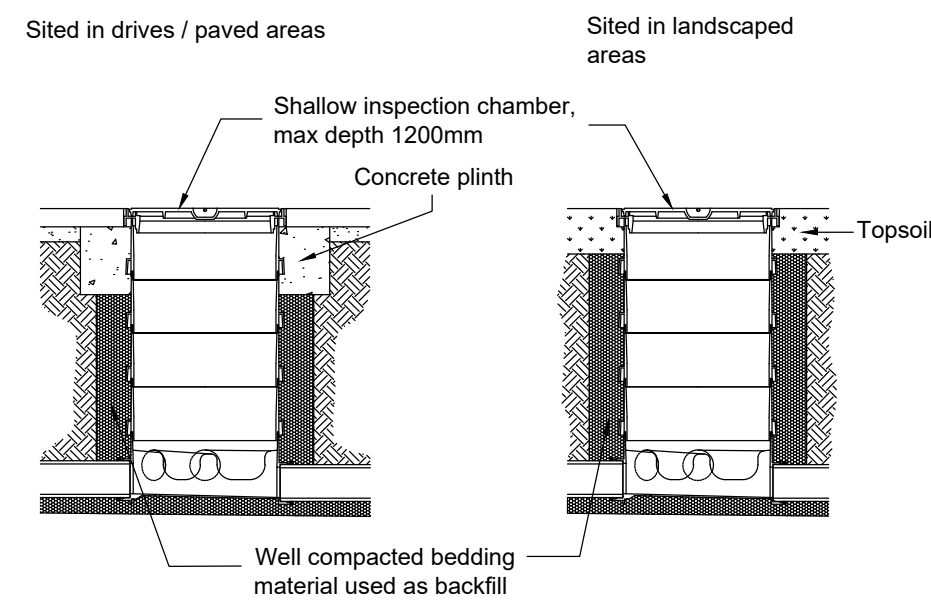

Copyright: Stoker Architecture own the copyright to this drawing  
Their written consent must be obtained before this drawing is  
copied or used for any purpose other than the one for which it  
was supplied.

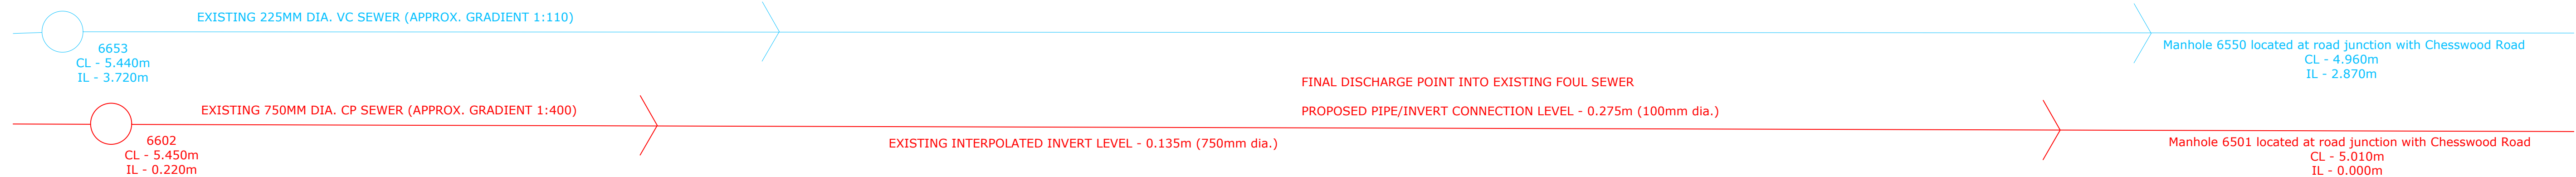

Project Title:  
Proposed New Dwelling  
Land Between 66 & 68 Ladydell Road  
Worthing  
West Sussex  
BN11 2JT

\_\_\_\_\_

Status:

|  |  |
|--|--|
|  |  |
|--|--|

T: 07824 997036  
E: [carl@stokerarchitecture.co.uk](mailto:carl@stokerarchitecture.co.uk)