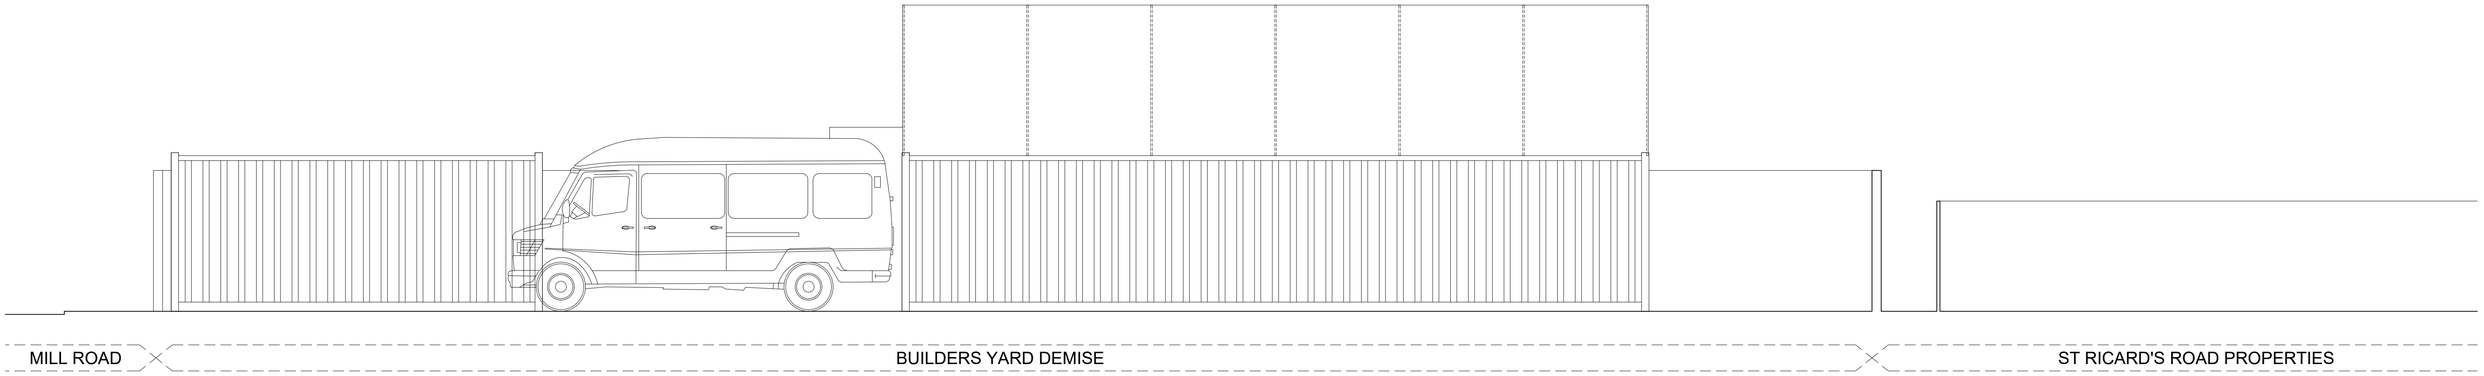
notes



Proposed South Elevation - 1:50

Scale in Metres

0 1 2 3 4 5

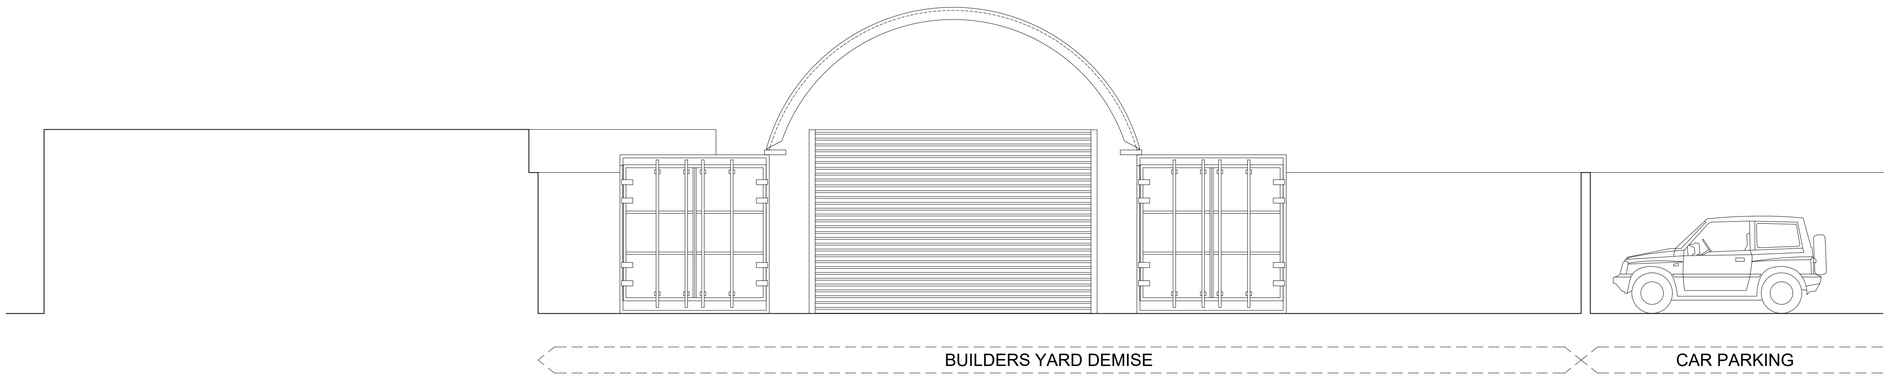


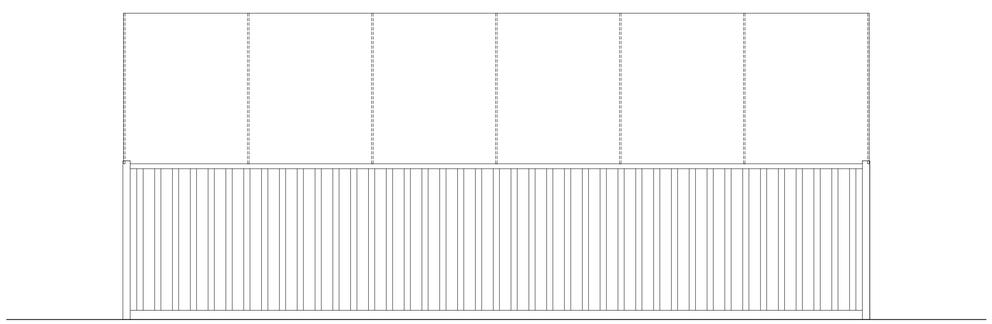


Fig 1 - Example of Zappshelter unit in-situ

Proposed West Elevation - 1:50

Scale in Metres

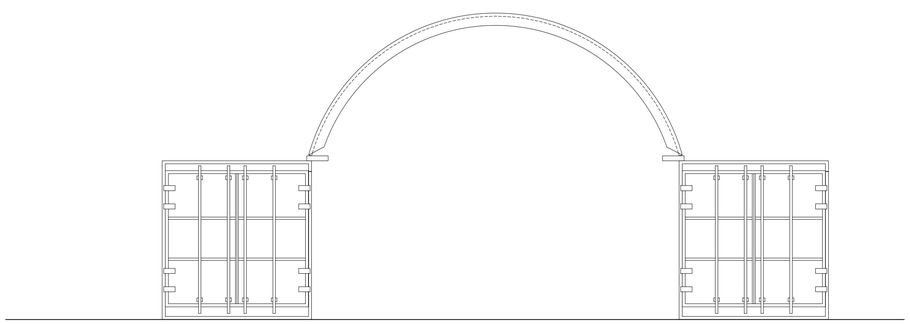
0 1 2 3 4 5



Proposed North Elevation - 1:50

Scale in Metres

0 1 2 3 4 5



Proposed East Elevation - 1:50

Scale in Metres

0 1 2 3 4 5

REV A - Container moved 1M away from boundary

EDWS Architect

8 Inwood Crescent Brighton BN1 5AQ t 01273 558995 M 07979532275
e ewanstoddart@outlook.com

JOB New Sussex House Fishergate Terrace Portslade Brighton BN41 1PH	CHECKED LRA
	DRAWN ES
CLIENT Mr Craig Michel Zappshelter	DATE 18.11.16
	SCALE 1:50 @ A1
DRAWING Proposed Site Elevations	REVISION A
	NUMBER 6077/PL/021

DO NOT SCALE FROM THIS DRAWING. THIS DRAWING IS COPYRIGHT ©