
notes

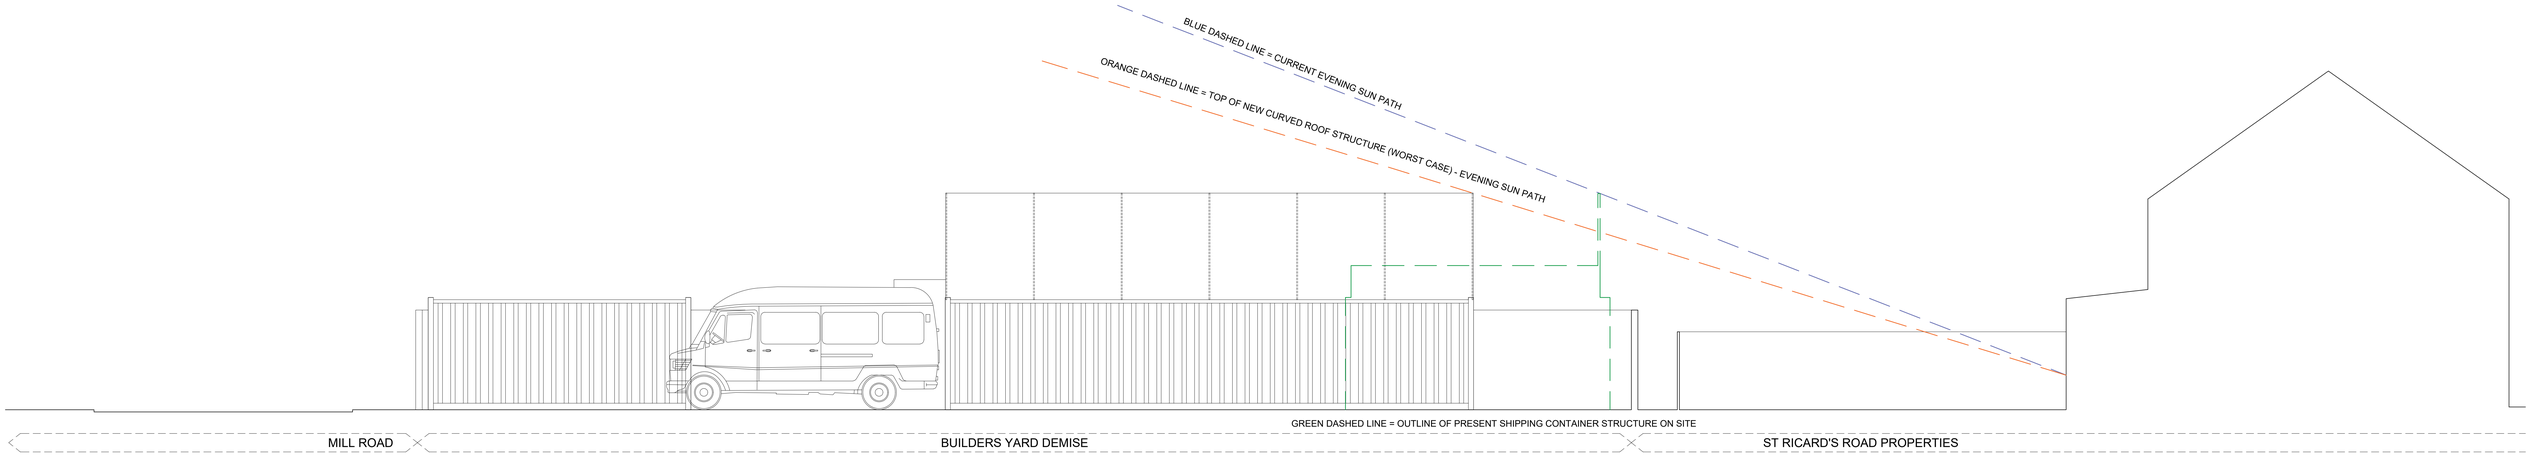

Proposed South Elevation - 1:50

Scale in Metres
0 1 2 3 4 5



Proposed Plan - 1:100

Scale in Metres
0 1 2 3 4 5 10

REV A - Container moved 1M away from boundary

EDWS Architect

8 Inwood Crescent Brighton BN1 5AQ t 01273 558995 M 07979532275
e ewanstoddart@outlook.com

JOB New Sussex House Fishergate Terrace Portslade Brighton BN41 1PH	CHECKED LRA DRAWN ES
CLIENT Mr Craig Michel Zappshelter	DATE 18.11.16 SCALE 1:50 @ A0
DRAWING Proposed Site Elevations	REVISION A NUMBER 6077/PL/022

DO NOT SCALE FROM THIS DRAWING. THIS DRAWING IS COPYRIGHT ©