

West Elevation - proposed

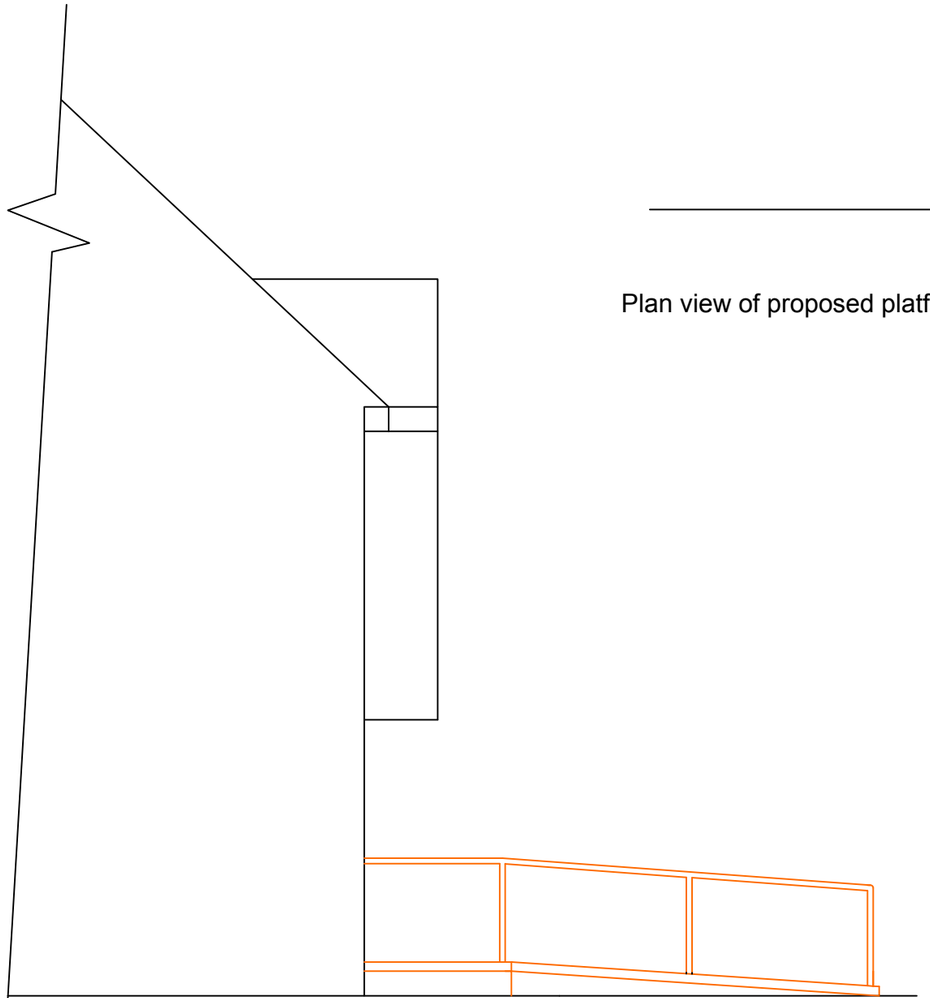

North Elevation - Proposed

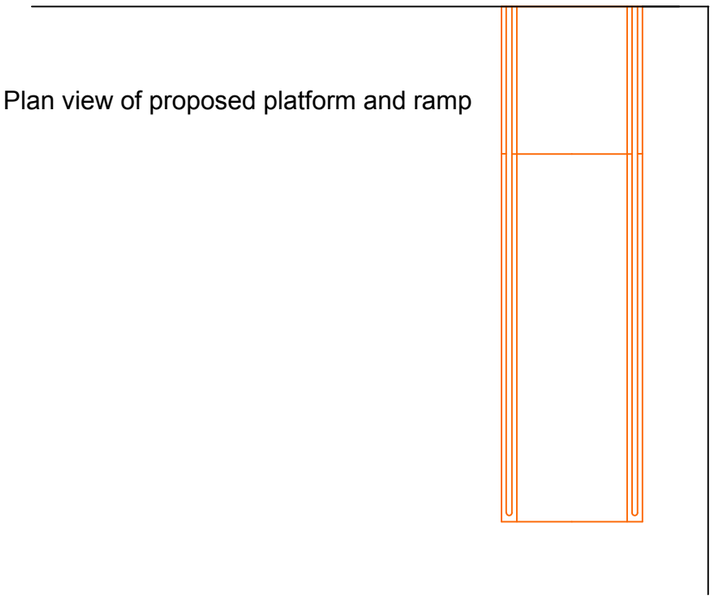

Plan view of proposed platform and ramp

0 50 100

Mrs Betty Hedges
152 Church Green
Shoreham by Sea
BN43 6JW

Access Improvements

Scale: 1:50
Date: Feb 2019
Drawn: Mike Peckham

152/CHU

/02

ADUR & WORTHING HOME IMPROVEMENT ASSISTANCE
ADUR & WORTHING COUNCILS
PORTLAND HOUSE
RICHMOND ROAD
WORTHING
BN11 1HS