Existing

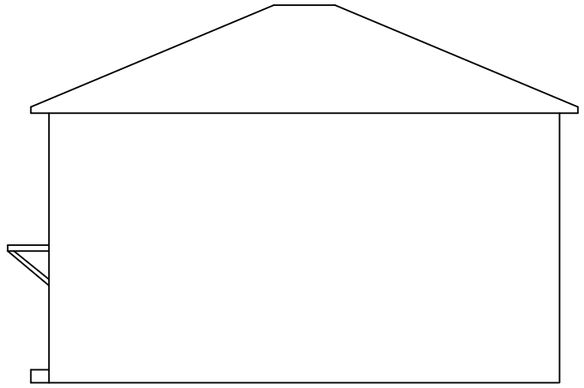

Proposed

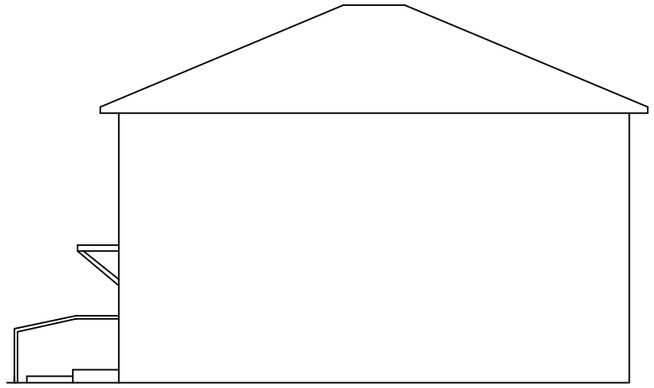

N

North Elevation

Existing

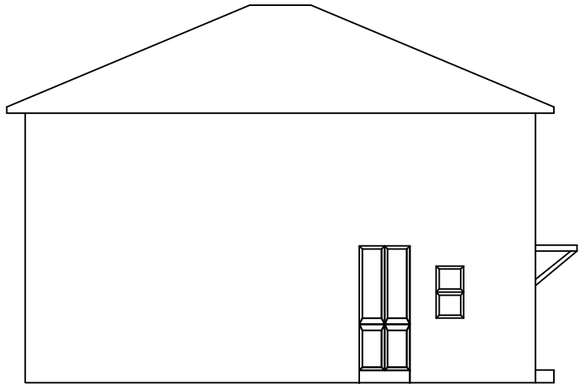

Proposed

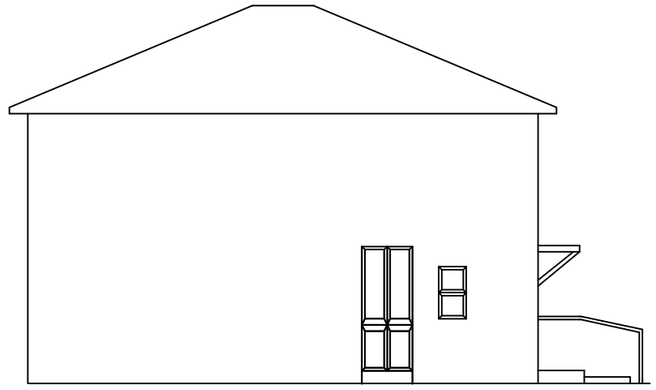

South Elevation

Mr Alfred Ford
20 Elizabeth Road
Shoreham
BN43 6YJ

Front access adaptation, Drawing 003

Scale: 1:100
Date: November 2019
Drawn: Stephanie McCarthy

ADUR & WORTHING HOME IMPROVEMENT ASSISTANCE
ADUR & WORTHING COUNCILS
PORTLAND HOUSE
RICHMOND ROAD
WORTHING
BN11 1HS

0 100 200