
Scale bar 1:100 on A3 paper.

0 1 2 3 4 5 6 7 8 9 10M.


EXISTING ELEVATIONS

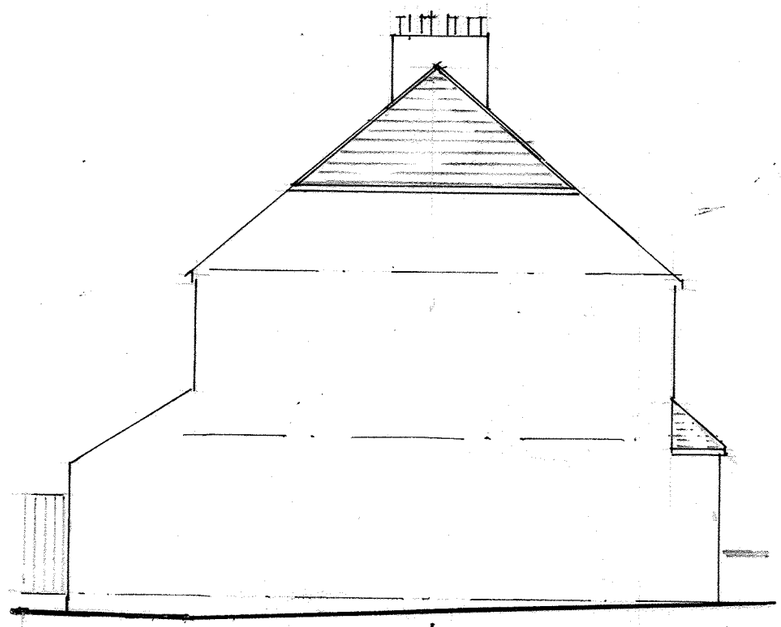

north



west

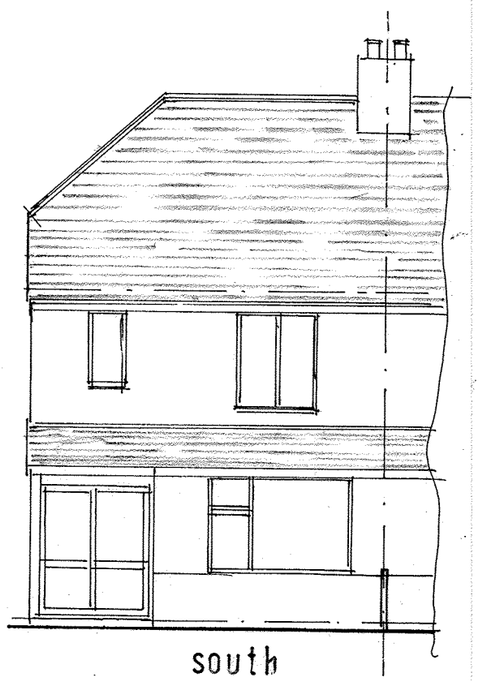


south

PROPOSED ELEVATIONS




east

north

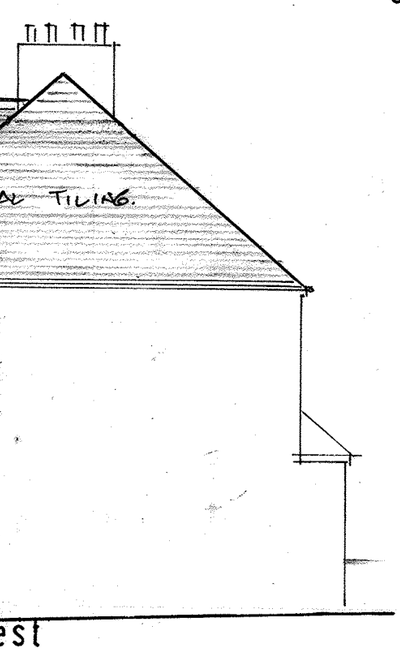

west

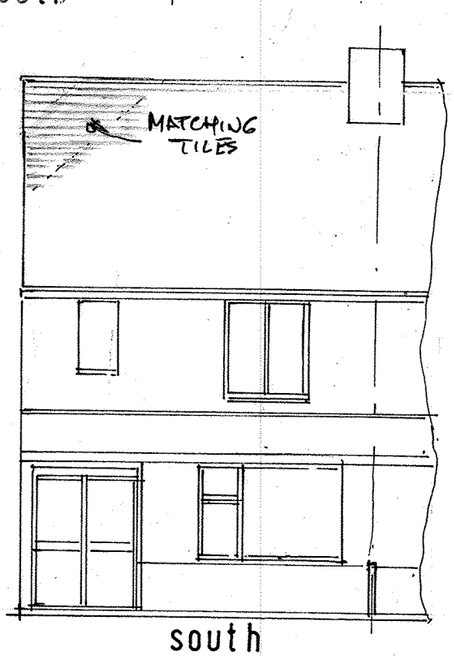

south

TVR DESIGNS

surveyors, architectural & planning consultants

39 The Gardens, Southwick, West Sussex. BN42 4AP

Telephone/Fax 01273 870085 Mobile 07932 969620

E-mail:

scheme: PROPOSED GROUND FLOOR EXTENSION AND ROOM IN LOFT.

at: 53 THE GARDENS, SOUTHWICK.

client: MR & MRS D VALLOM-SMITH

scale 1:100

drawn tvr

date Jan. 2023.

paper size A3

drawing number: 1795 / 04C

PLANNING DRAWING

revisions