




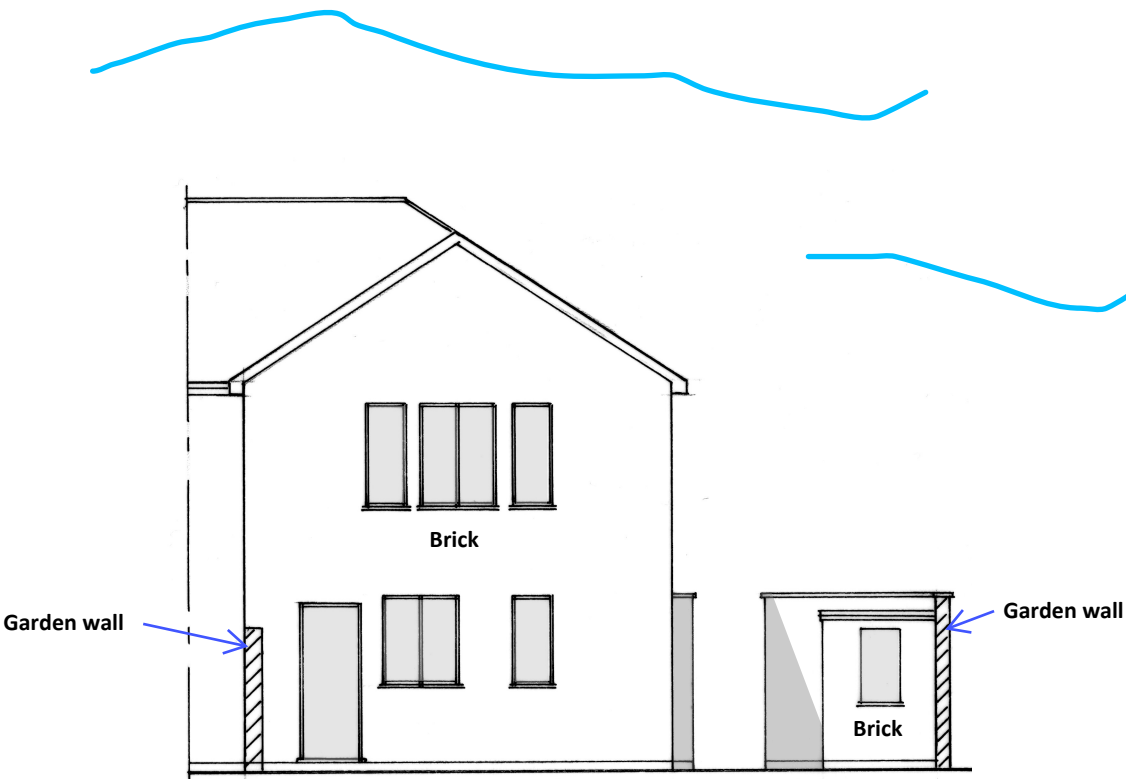


Existing Rear Elevation 1:100 East

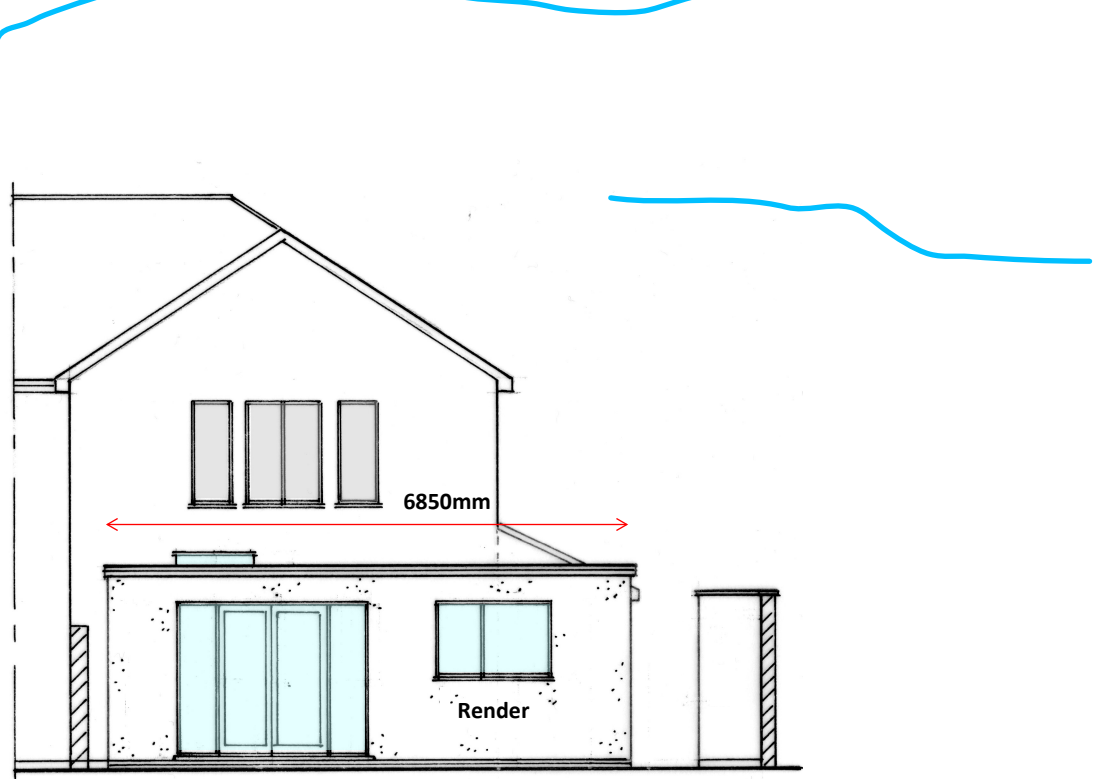


Proposed Rear Elevation 1:100 East

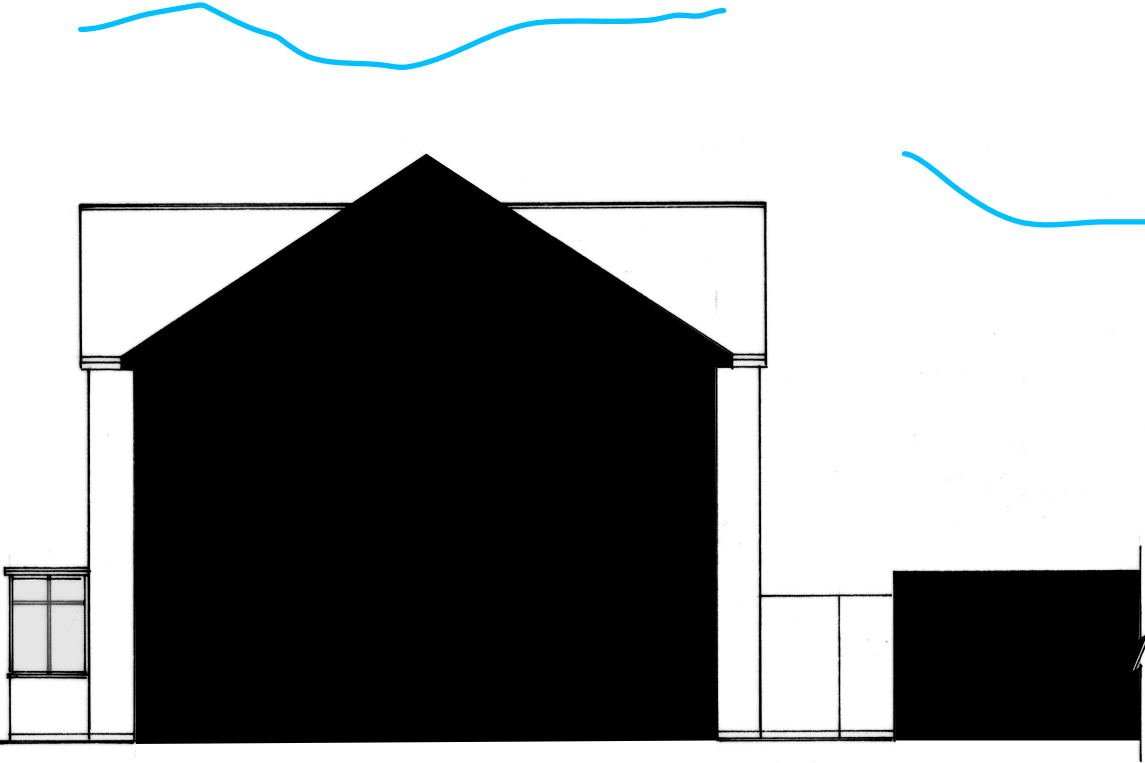

Existing Side Elevation 1:100 South

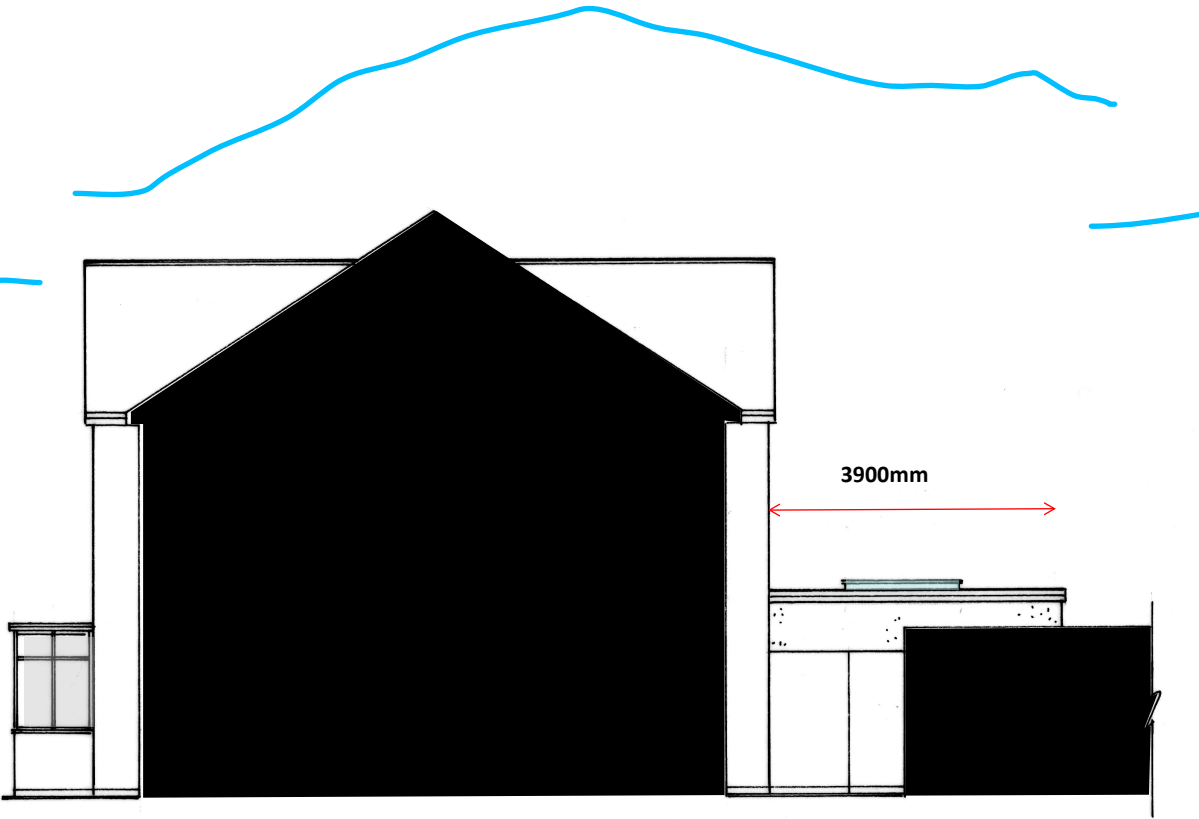

Proposed Side Elevation 1:100 South

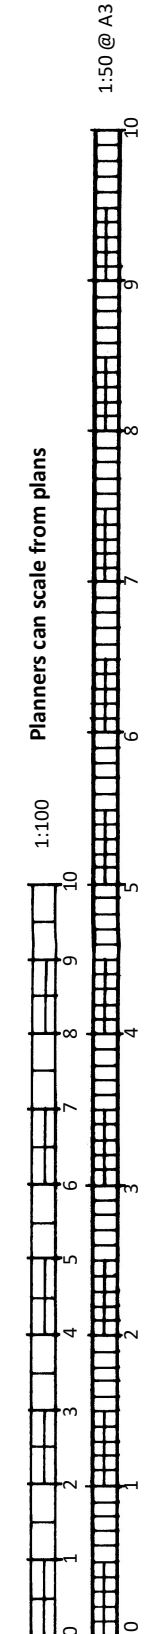

CLIENT: Willing & Sindén		A3
DATE: 22.04.2026		
DRWG No: BSB/26237/4/A		
Rear / Side Extension		CBuildE chartered building engineer
58 Palmerston Ave, Goring		
BSB & Party Wall Services S.Barrett Architectural, Structural stevebsbltd@yahoo.com 07974 715009		cabe chartered association of building engineers