




Radon levels are 3-5% therefore basic protection required

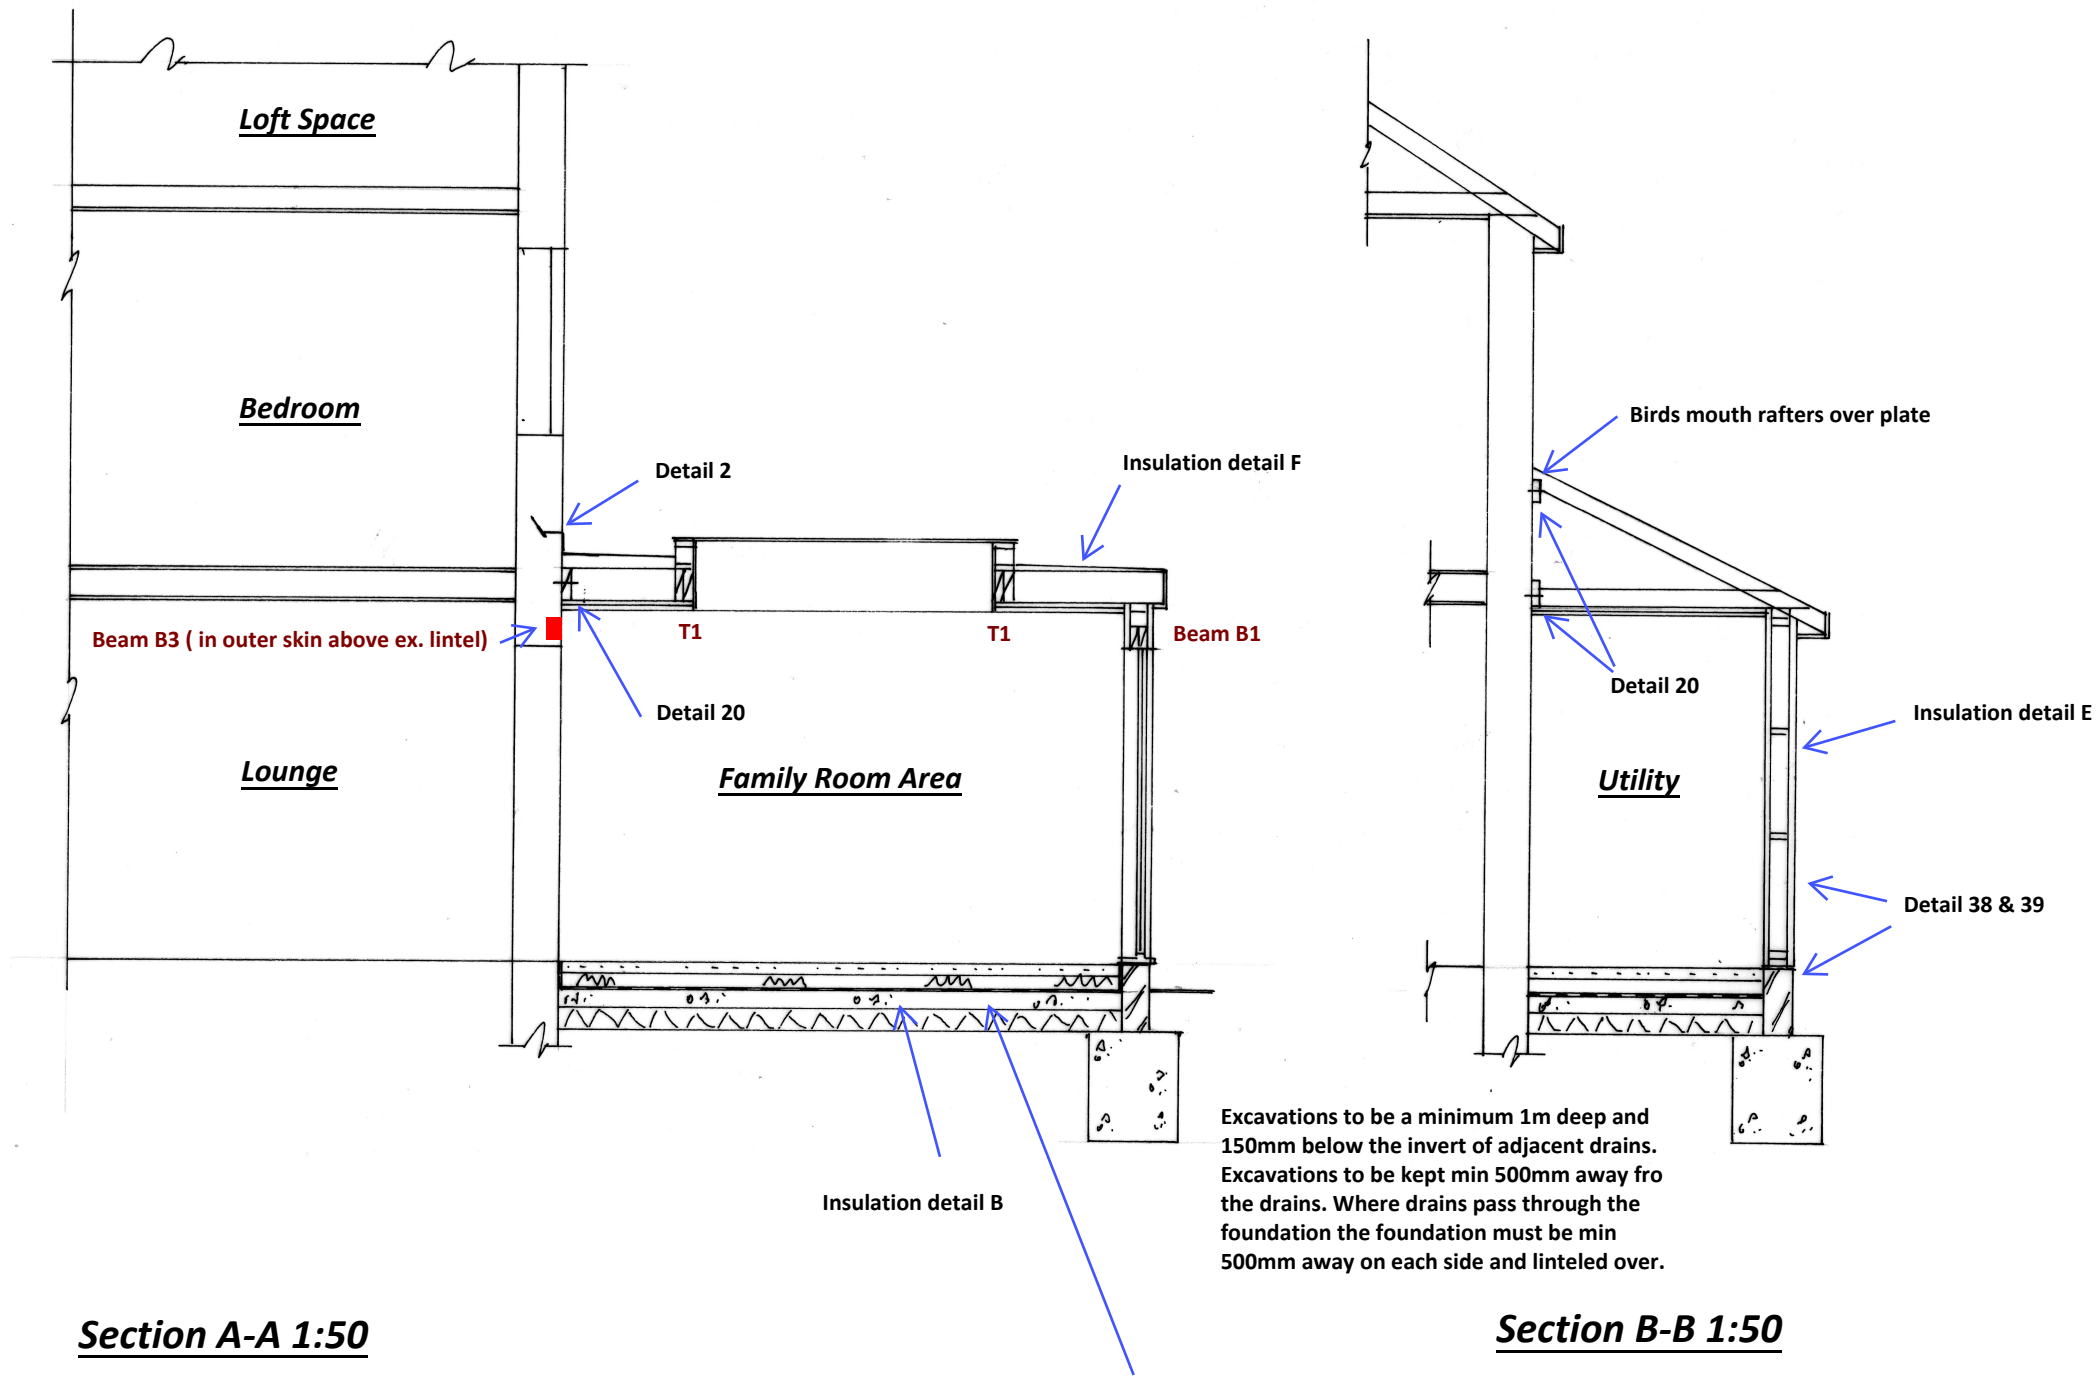

1:100

1:50 @ A3

Planners can scale from plans

0 1 2 3 4 5 6 7 8 9 10

0 1 2 3 4 5 6 7 8 9 10

BSB S.Barrett Architectural, Structural & Party Wall Services stevebsbltd@yahoo.com 07974 715009	 cabe chartered association of building engineers	58 Palmerston Ave, Goring		Rear / Side Extension	CLIENT: Willing & Sindén DATE: 22.04.2026 DRWG No: BSB/26237/5	A3