Notes:
- This drawing is copyright.
- All discrepancies on this drawing are to be reported to Three Percent Ltd.
- Do not modify any element of this drawing.
- Use drawing only for purpose(s) issued.

No		

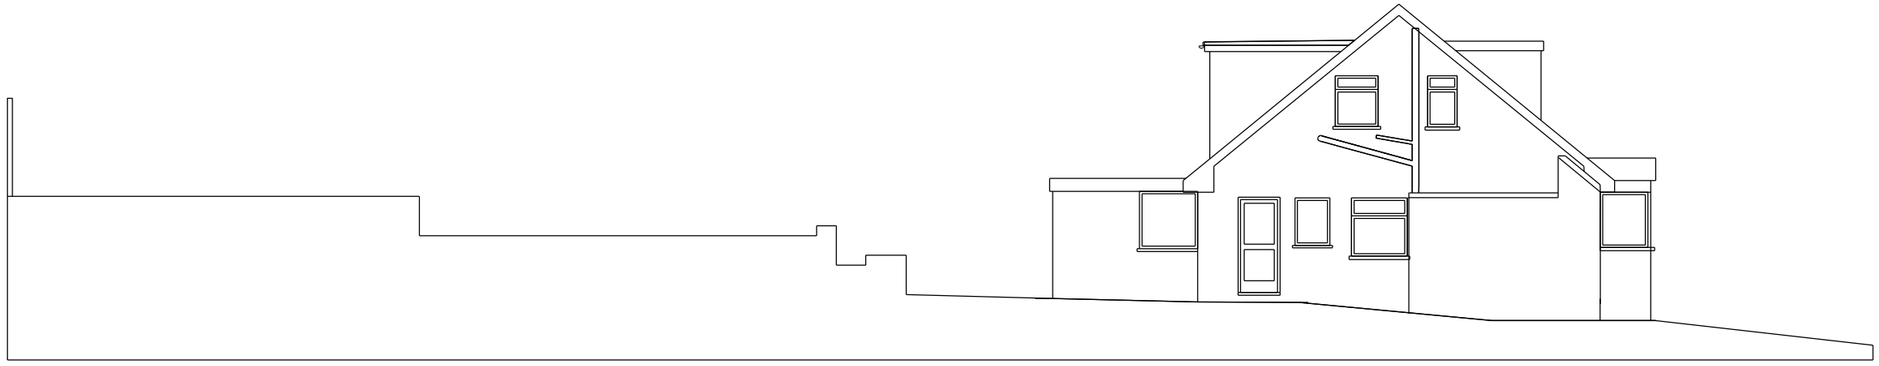

Indicative Site Section - Existing

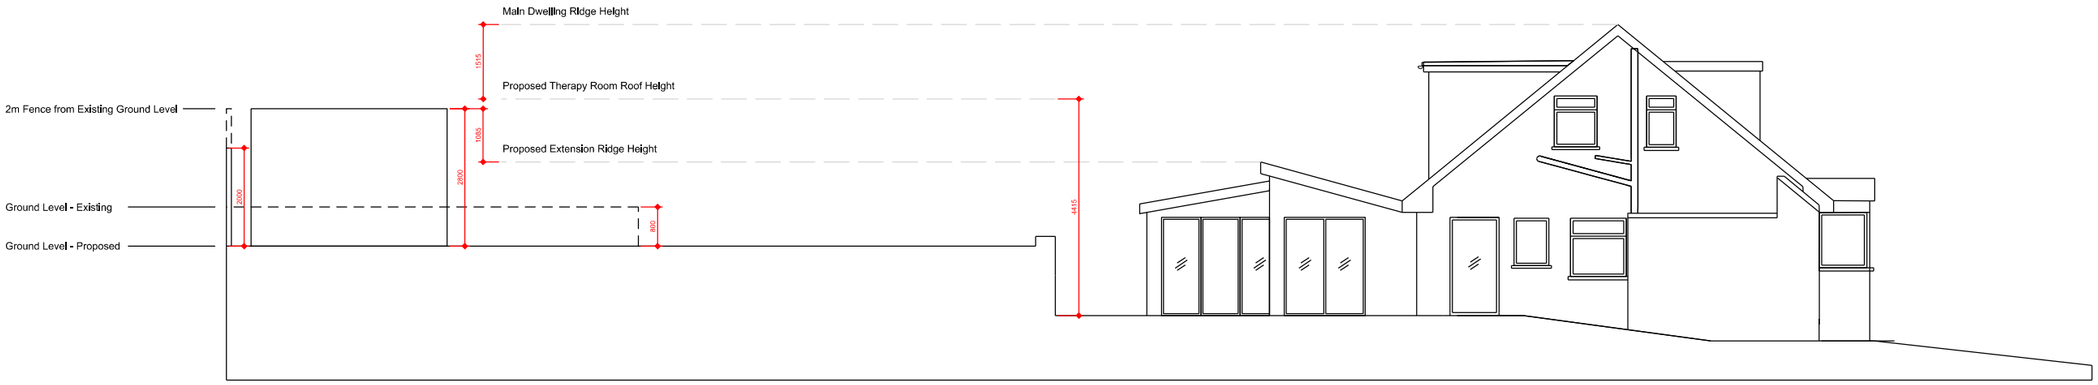

Indicative Site Section - Proposed

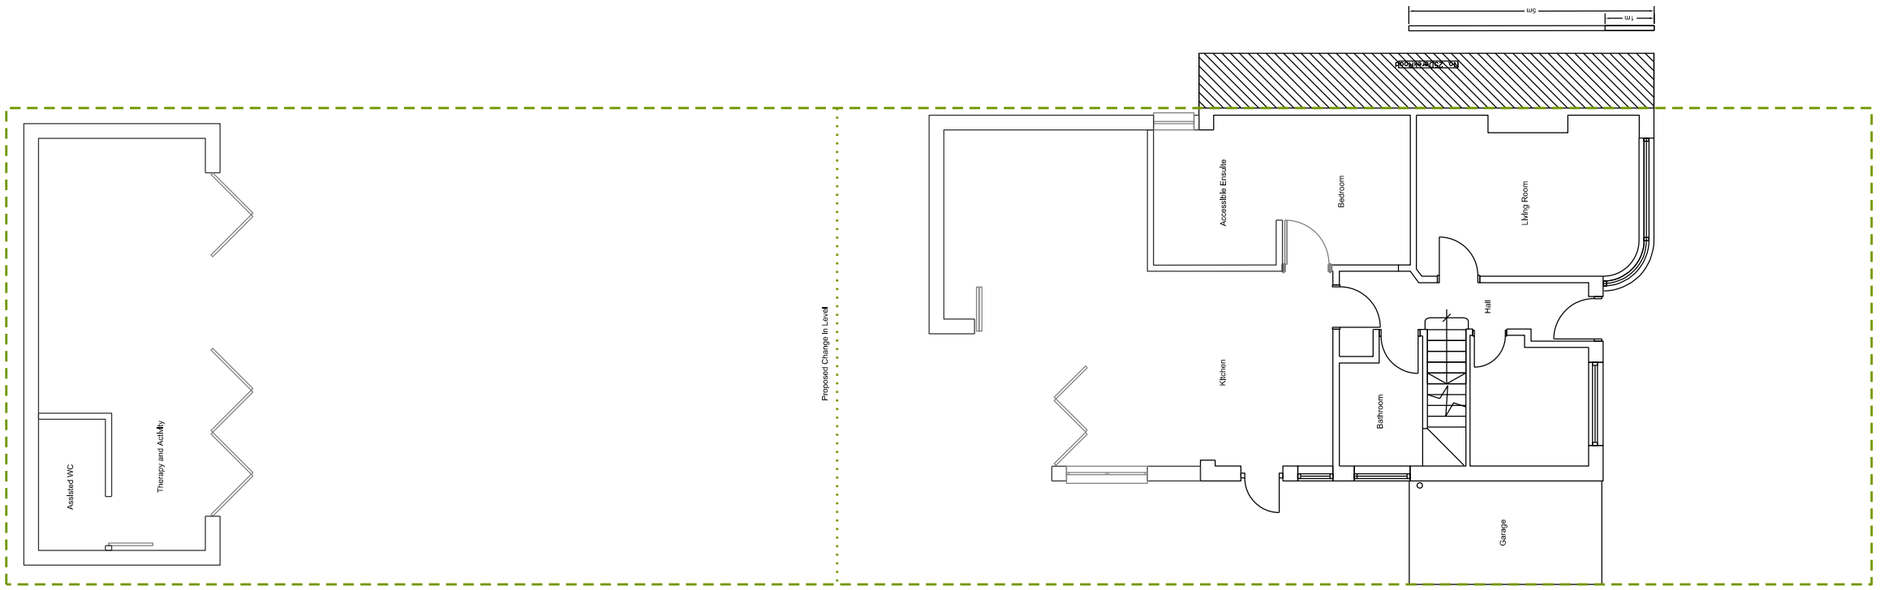

Rev	Date	Revision Notes
-	-	-

Client / Contractor

Mr & Mrs R. Maymon

Project

27 Derek Road, BN15 0NU

Drawing Title

Indicative Site Section

Job No	Date	Scale@A3
3D20-DRK	210510	1:125

Status

-

Drawing No	Rev
3D20-DRK-SK-01	C

Three Percent