T.P. OFFICE COPY

BOROUGH OF WORTHING
DEPOSITED 15.08.08
TP REF NO
WB / 08/0581/FUL

REVISED PLAN

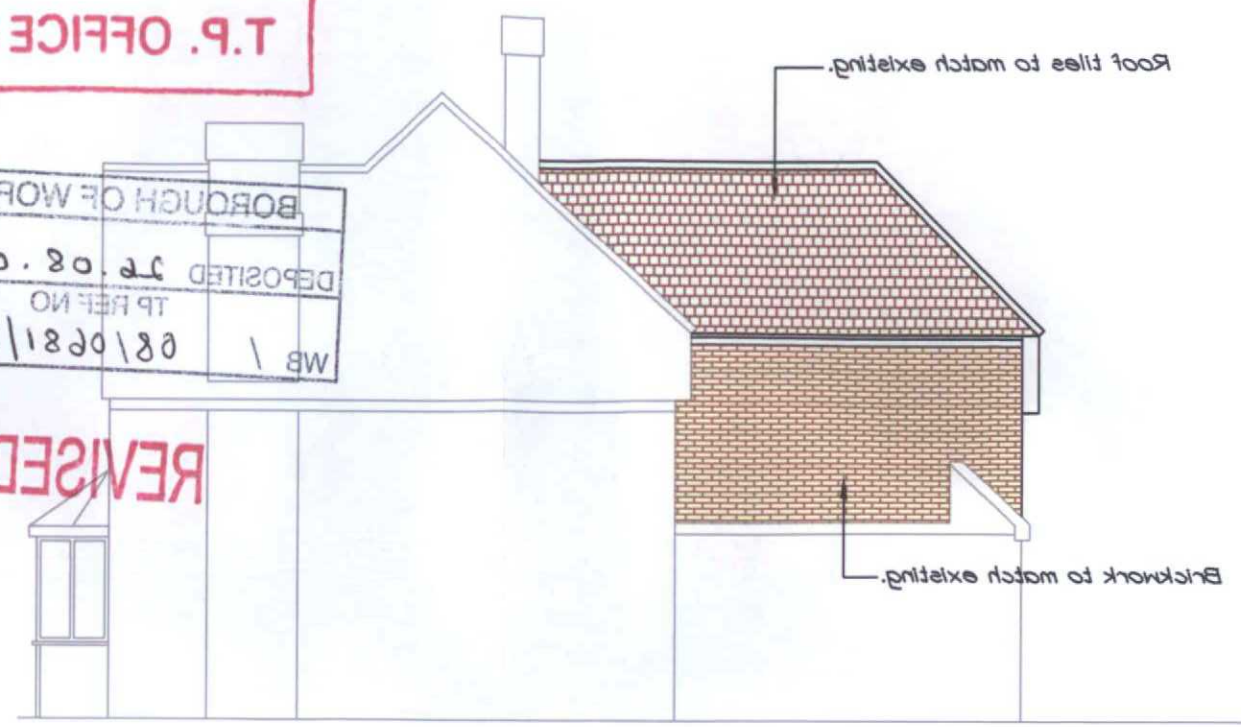

PROPOSED SIDE ELEVATION

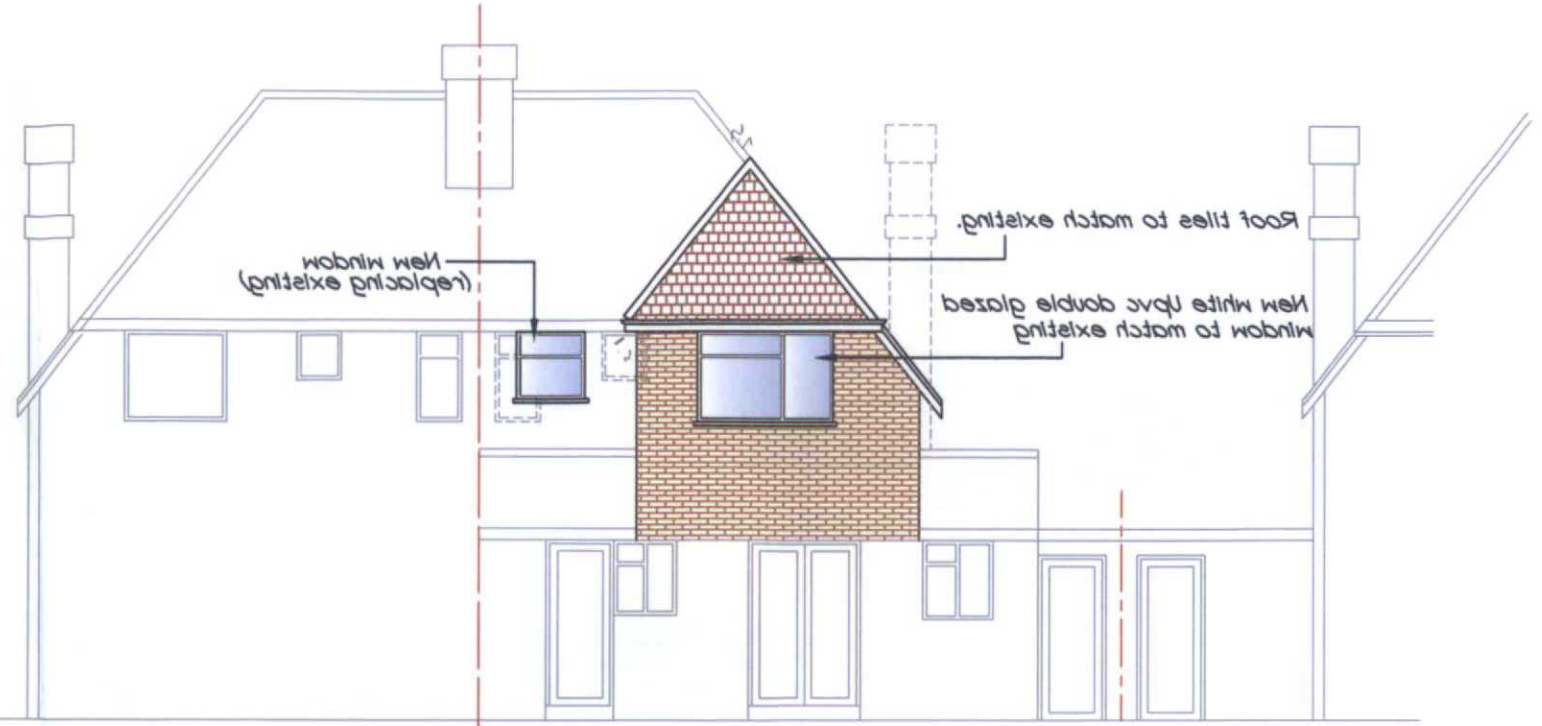

PROPOSED REAR ELEVATION

WORTHING BOROUGH COUNCIL
- 4 SEP 2008
CONSENT GRANTED
SUBJECT TO CONDITIONS

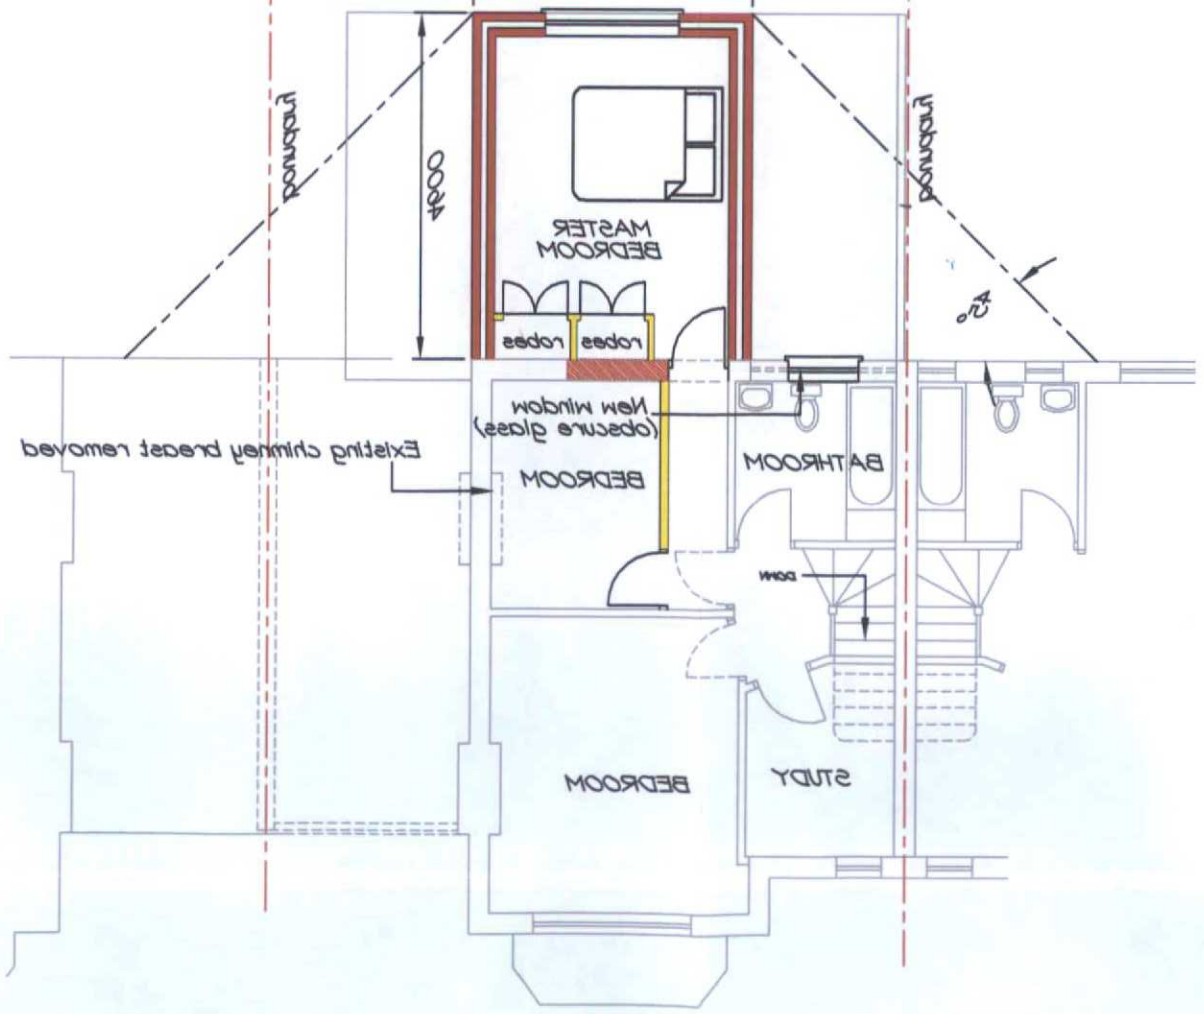

PROPOSED FIRST FLOOR

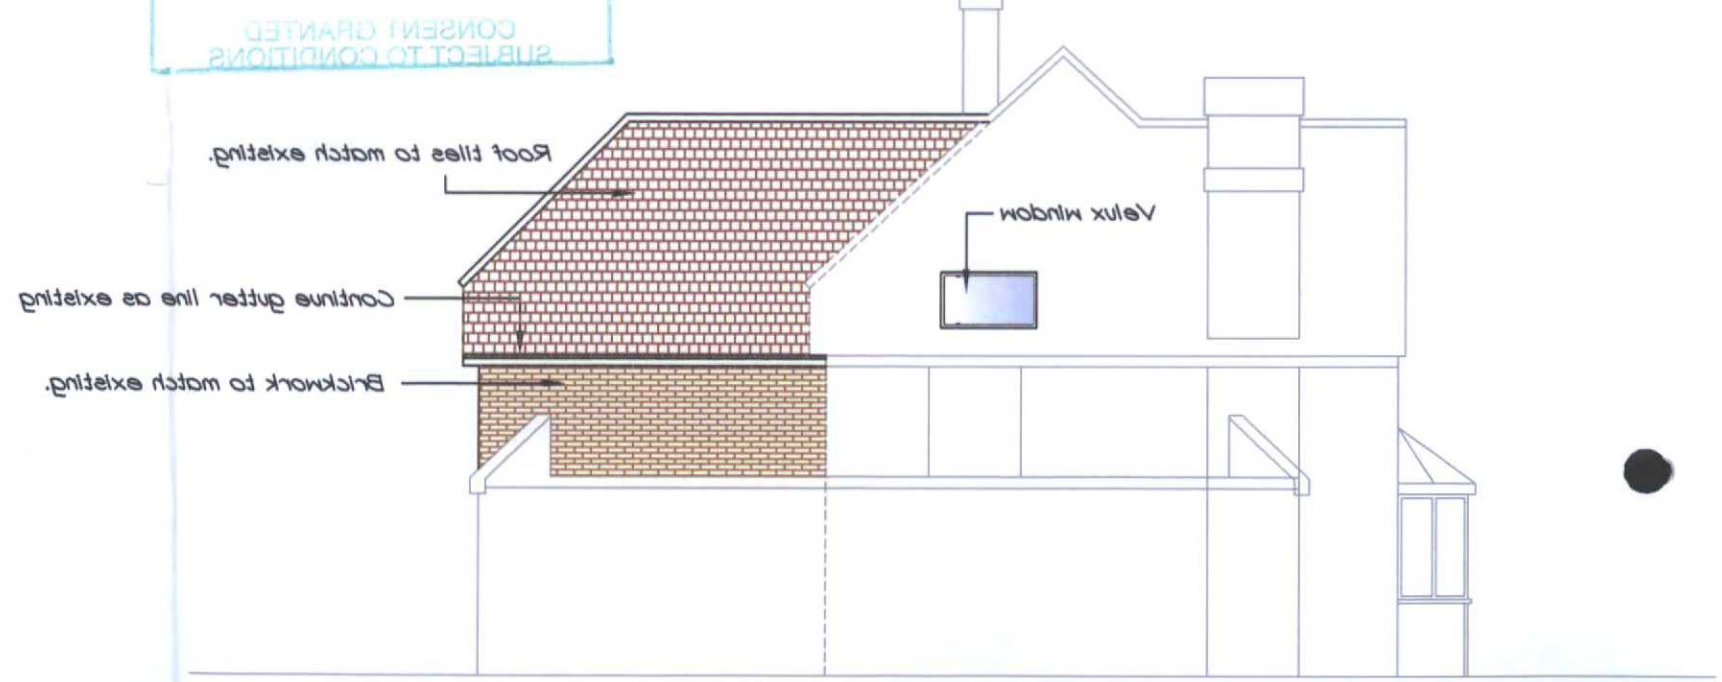

PROPOSED SIDE ELEVATION

PROPOSED FIRST FLOOR EXTENSION 54, OFFINGTON DRIVE, OFFINGTON, WORTHING, WEST SUSSEX. BN14 9PS	PLANNING APPLICATION
	drawing date: JULY/08 · scale: 1:100
	drawn by: TCS · checked: LPC
DRG. NO.0728/07/1 · issue: A	revision: Velux window removed from side Elevation. August '08