T.P. OFFICE COPY

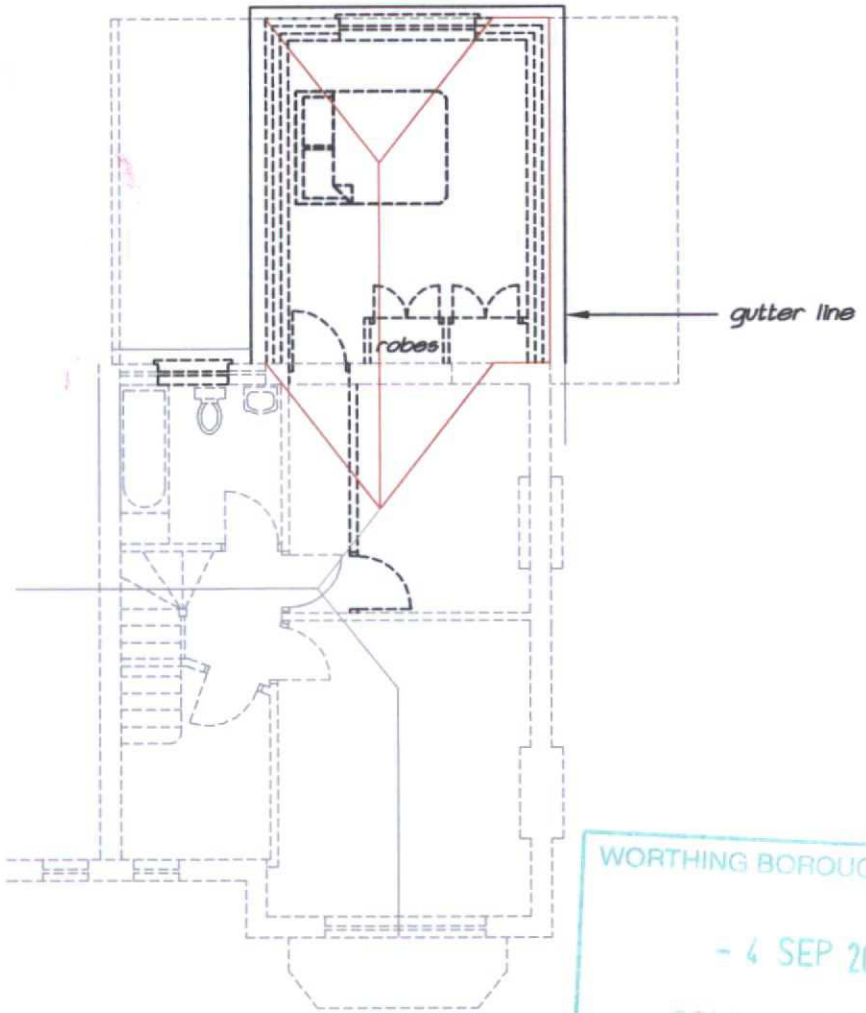

WORTHING BOROUGH COUNCIL
- 4 SEP 2008
CONSENT GRANTED
SUBJECT TO CONDITIONS

PROPOSED ROOFLINE PLAN

EXISTING ROOFLINE
PROPOSED ROOFLINE

BOROUGH OF WORTHING
DEPOSITED 25/6/08
TP. REF. No.
WB/ 08/0681/FULL

PLANNING APPLICATION		PROPOSED FIRST FLOOR EXTENSION 54, OFFINGTON DRIVE, OFFINGTON, WORTHING, WEST SUSSEX. BN14 9PS	
drawing date NOV/07	scale 1:100		
drawn by TCS	checked LPC		
revision EXTENSION REDUCED IN SIZE JUNE/08		DRG. NO.02811/07/A	issue A