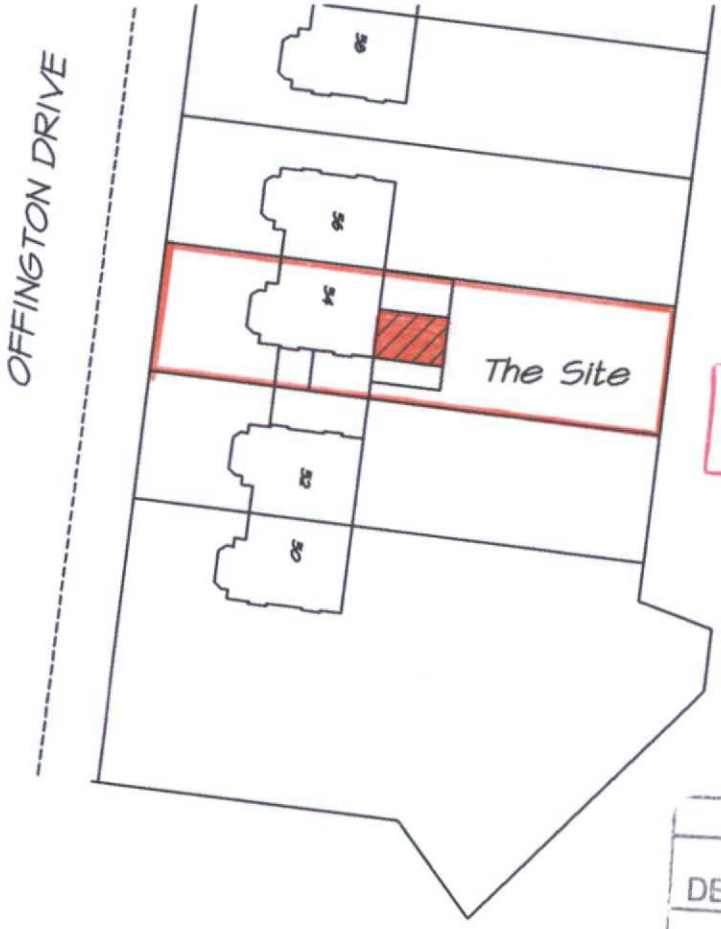

BLOCK PLAN
Scale 1:500

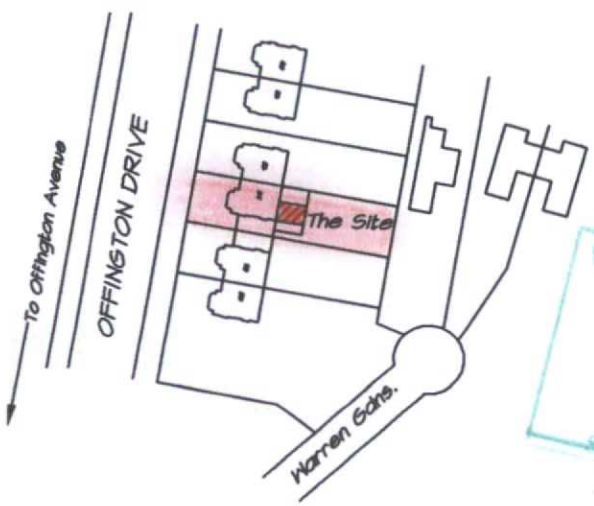

SITE PLAN
Scale 1:1250

T.P. OFFICE COPY

BOROUGH OF WORTHING
DEPOSITED 25/6/08
TP. REF. No.
WB/ 08/0681/Full

WORTHING BOROUGH COUNCIL
- 4 SEP 2008
CONSENT GRANTED
SUBJECT TO CONDITIONS

PLANNING APPLICATION		PROPOSED FIRST FLOOR EXTENSION 54, OFFINGTON DRIVE, OFFINGTON, WORTHING, WEST SUSSEX. BN14 9PS
drawing date: NOV/07	scale: 1:100	
drawn by: TCS	checked: LPC	
revision: EXTENSION REDUCED IN SIZE JUNE/08	DRG. NO.02811/07/A	issue: A