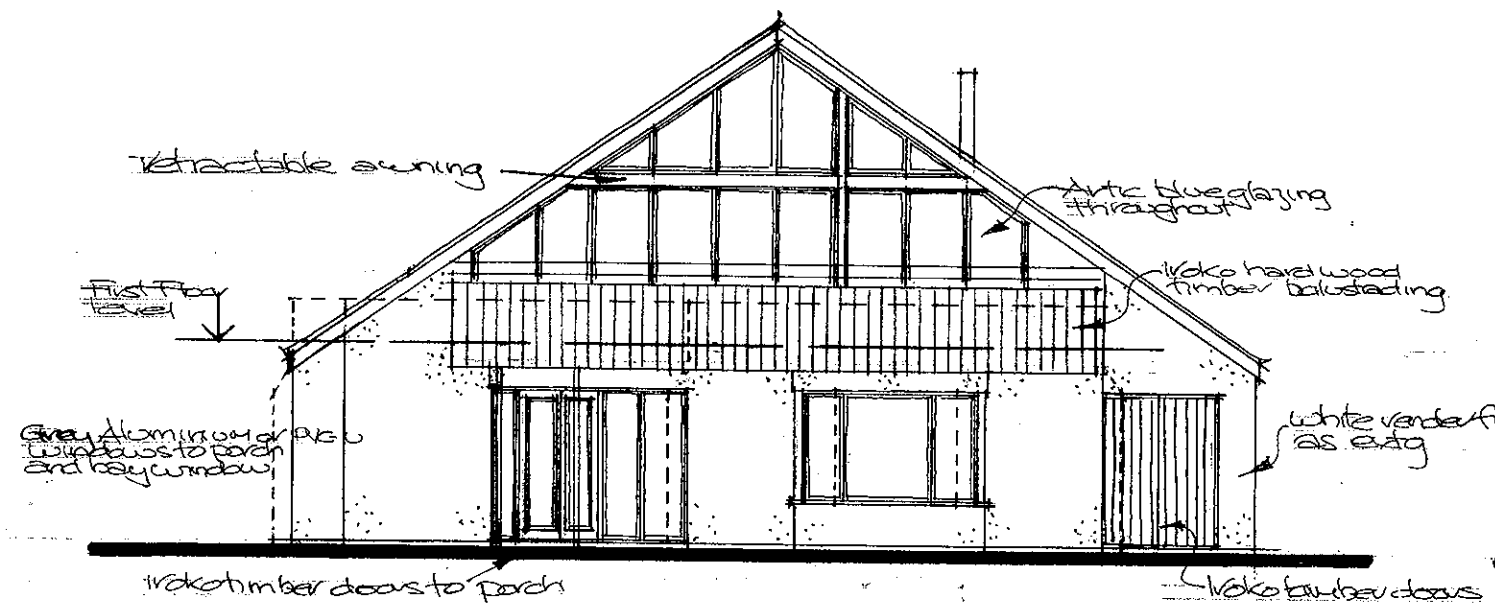
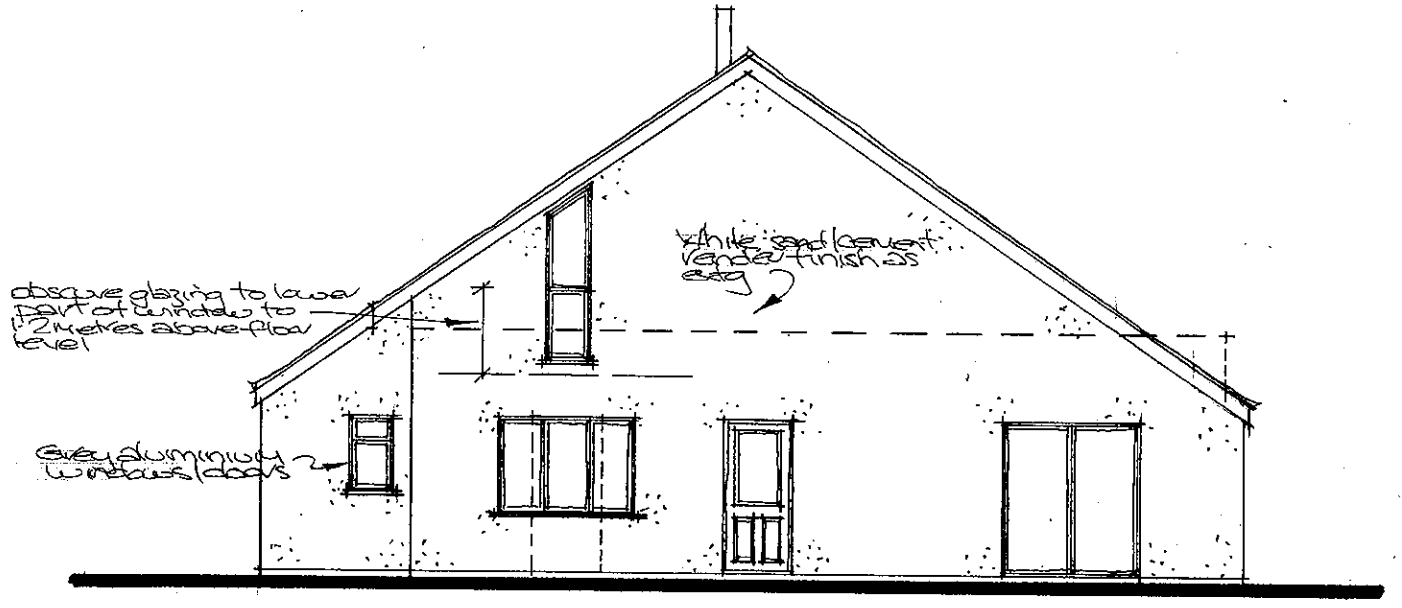
AMENDMENT



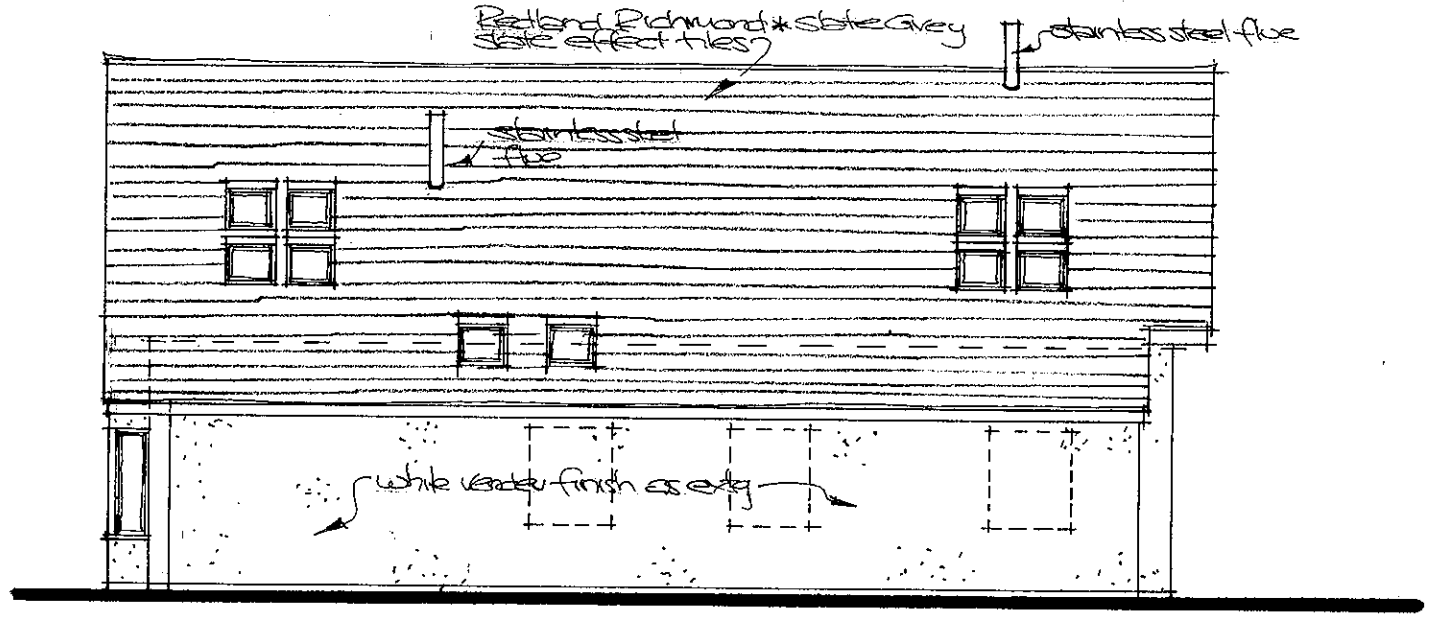

South Elevation




West Elevation




North Elevation




East Elevation

PLANNING DIVISION
PLAN No. ADC/1022610
DATE RECEIVED 23/8/10

Proposed Elevations 1:100

Amendments
Rev A: 14/9/2010 - First floor level added to South & East Elevations.
Rev B: 18/08/2010 - West & East elevations correctly notated, colour of roof tiles added.

Proposed roof alterations and extensions: *for Mr C Lock*
161 OLD FORT ROAD, SHOREHAM-BY-SEA,
WEST SUSSEX BN43 5HL

Paul Trussler
44 Firle Road
Lancing
West Sussex
BN15 0NZ

Drawing No. 210/398/3 B.