
AMENDMENT

PLANNING DEPARTMENT


PLAN NO.	ADC/0225/10
DATE RECEIVED	24/8/10

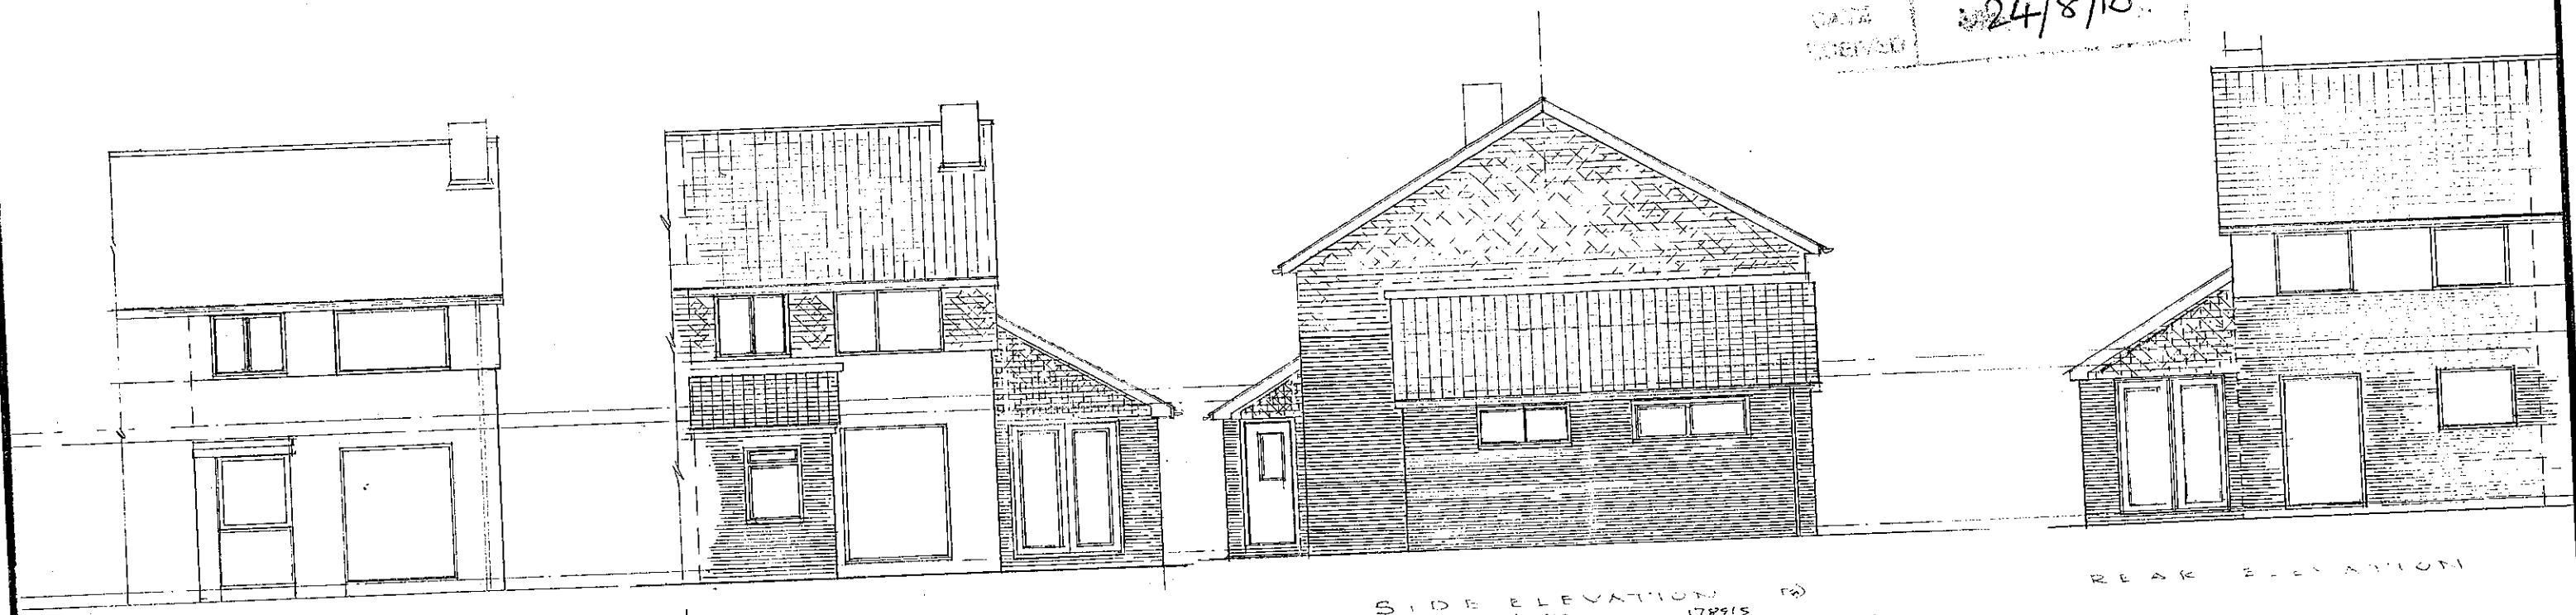


FRONT ELEVATION - EXISTING

SIDE ELEVATION
REVISED 23/09/10
117 FRESHBROOK ROAD LANCING
1789/5


REAR ELEVATION

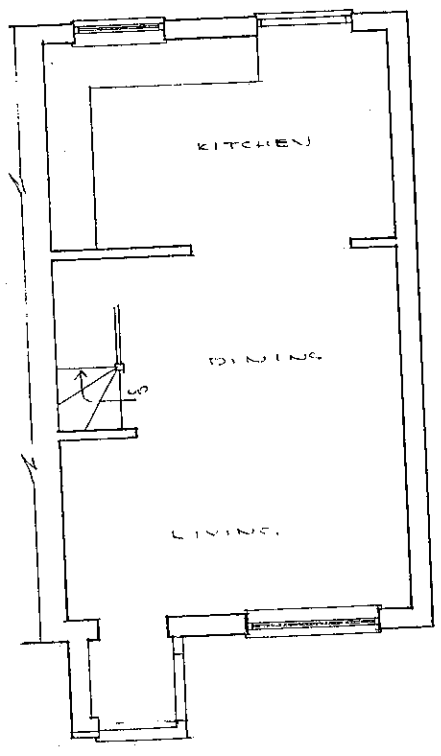

GROUND FLOOR
EXISTING

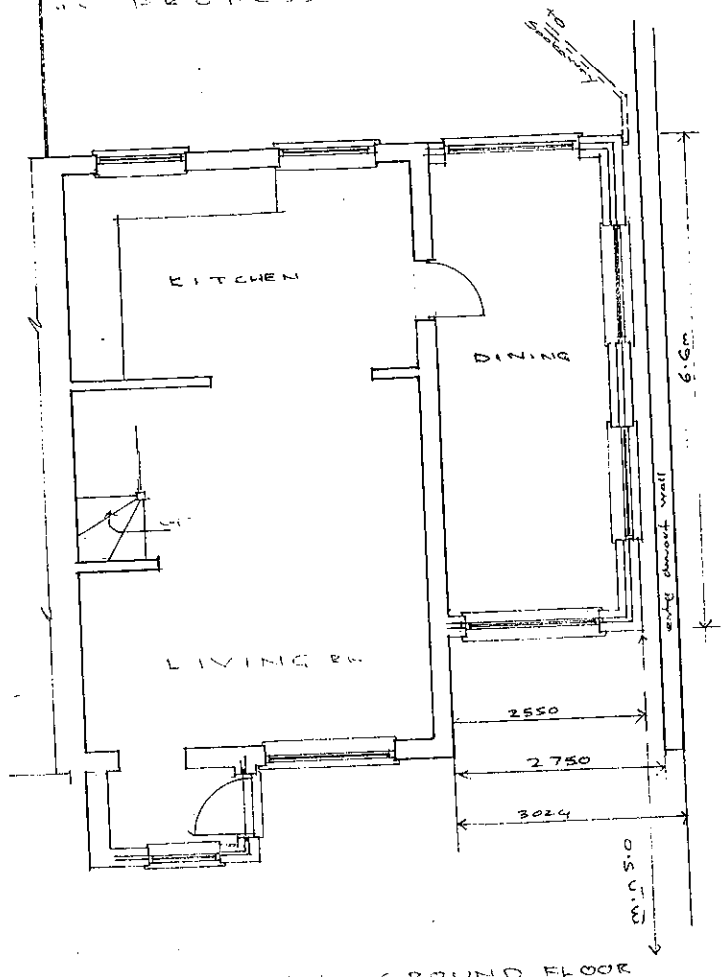

PROPOSED GROUND FLOOR
117 FRESHBROOK RD LANCING 1:100
1789/6

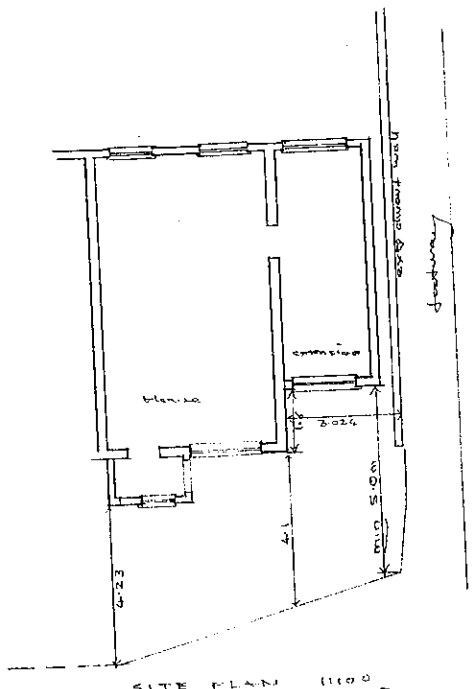

SITE PLAN 1:100
117 FRESHBROOK ROAD
1789/4

PROJECT
Proposed porch and side extension

117 Freshbrook Road,
Lancing
West Sussex
BN15 8DL

CLIENT : Mr J Aldridge

Scale	Page Size	DWG. NO.	P.J. Clay
1:100 @ A3	A1	1789/1	June. 2010

PHILIP J CLAY
ARCHITECTURAL
TELEPHONE AND FAX -01903 815889
E-Mail philipjclay@yahoo.co.uk