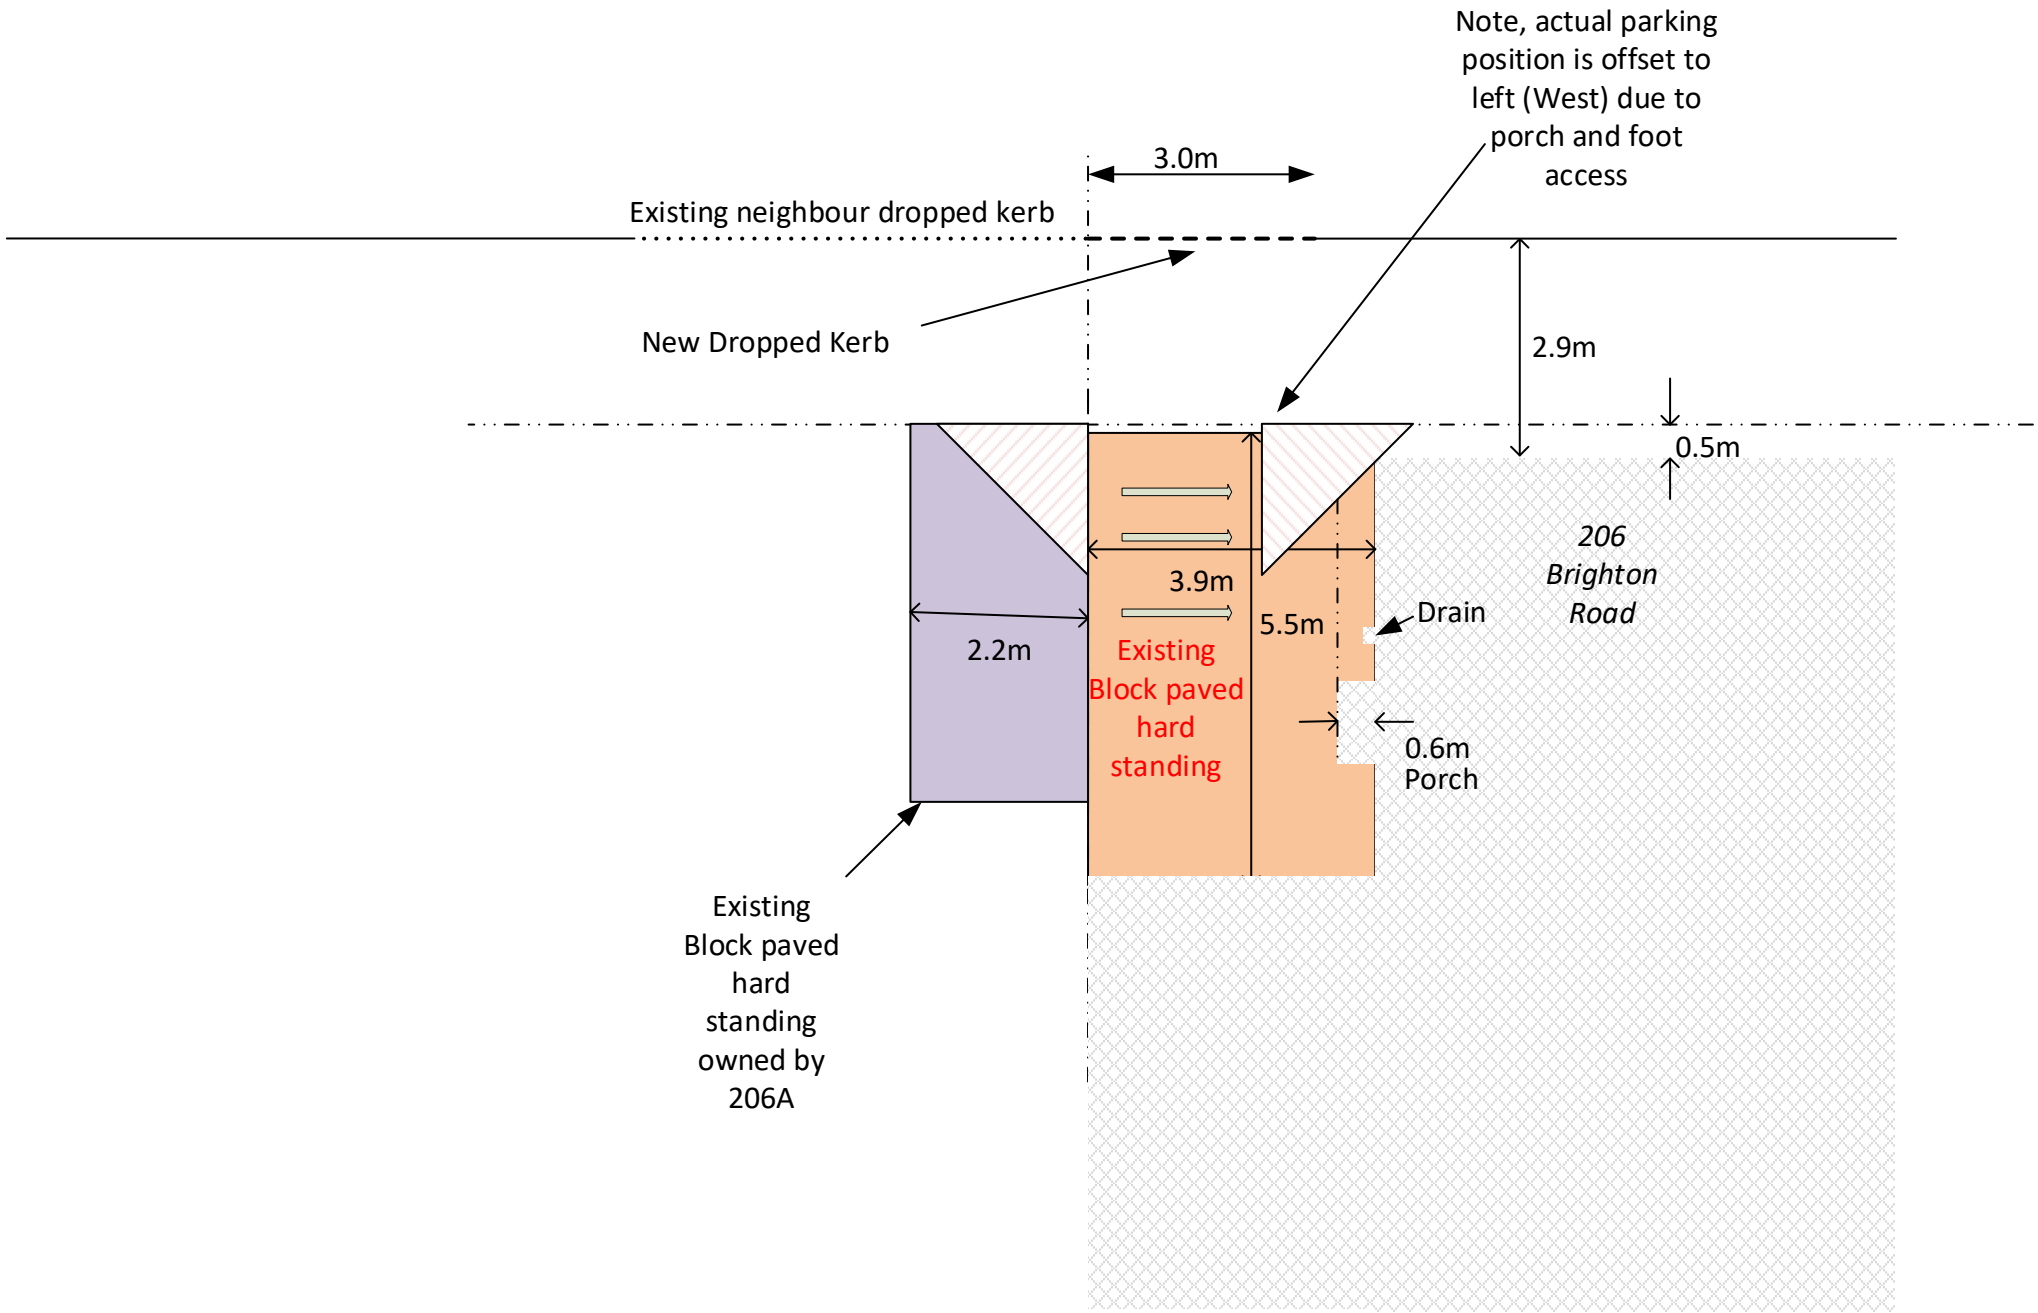


Drawing No WSX 193763/VC/09/2020/Bv2
1:100 Detail Plan
21st Sept 2020

Scale when printed at A4