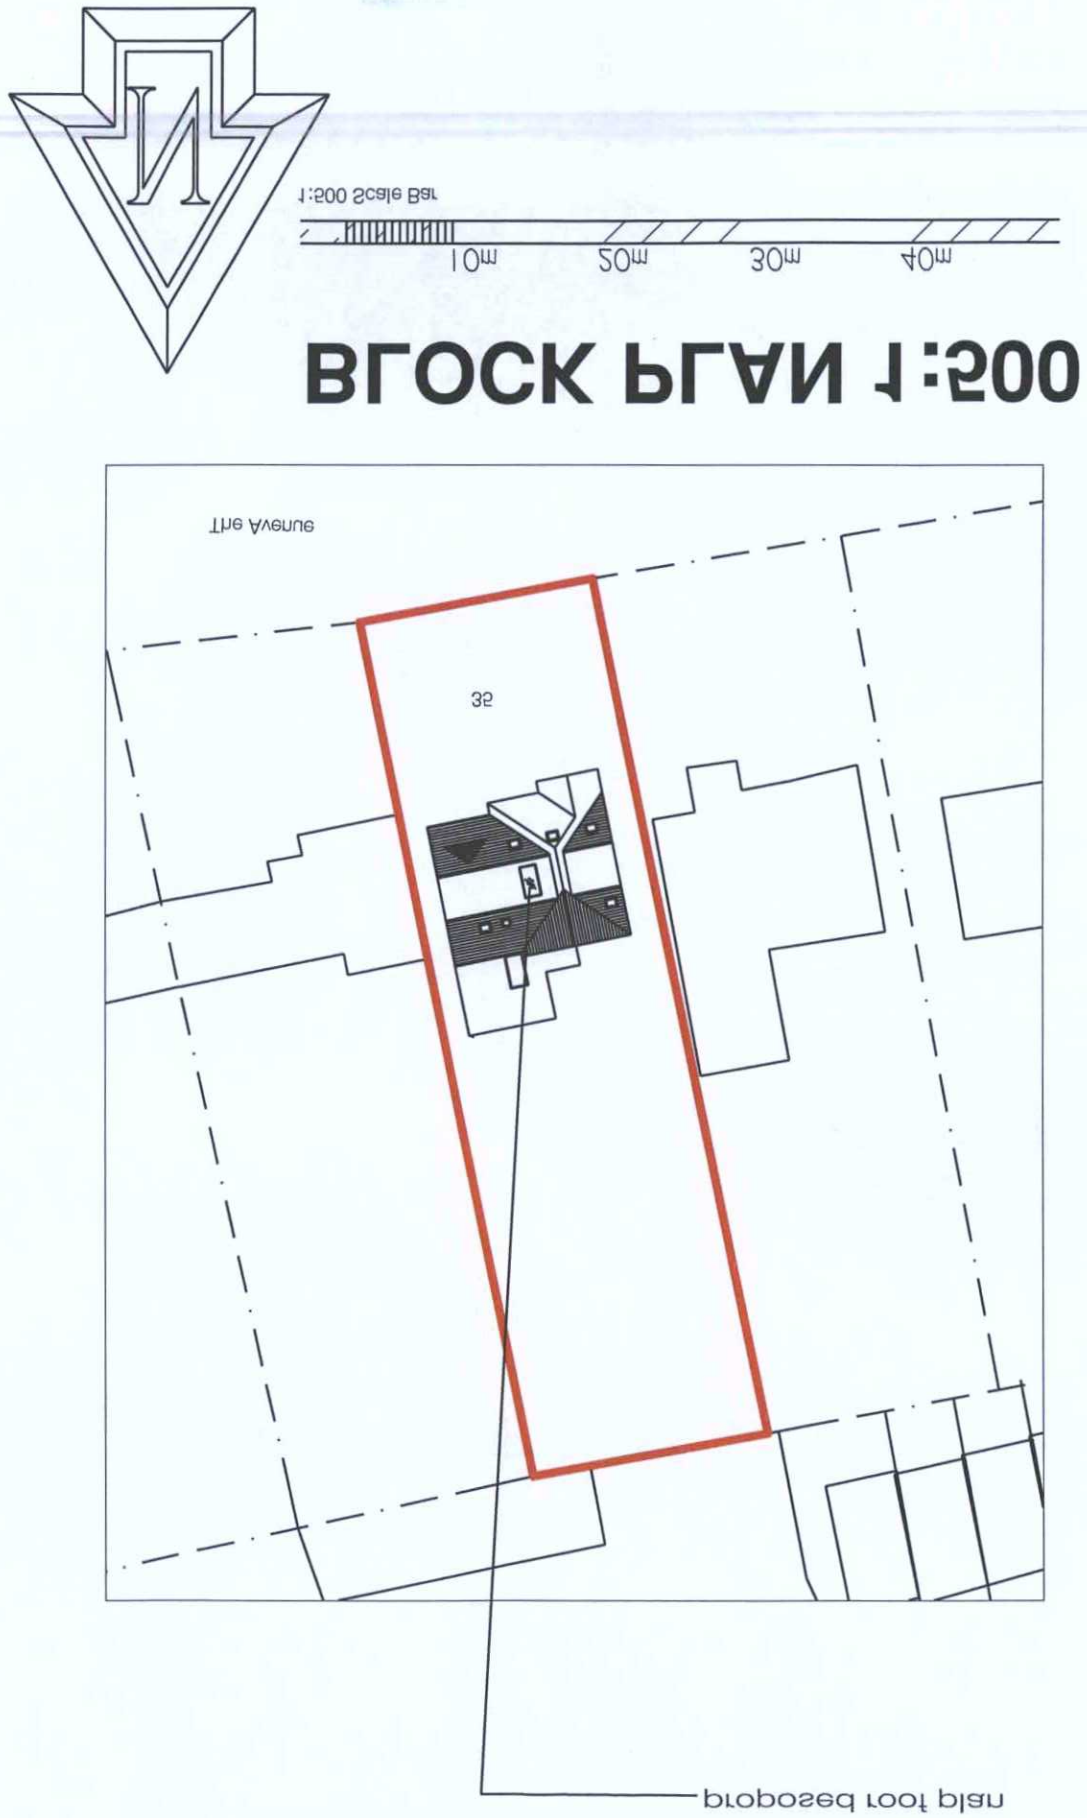

BLOCK PLAN 1:500

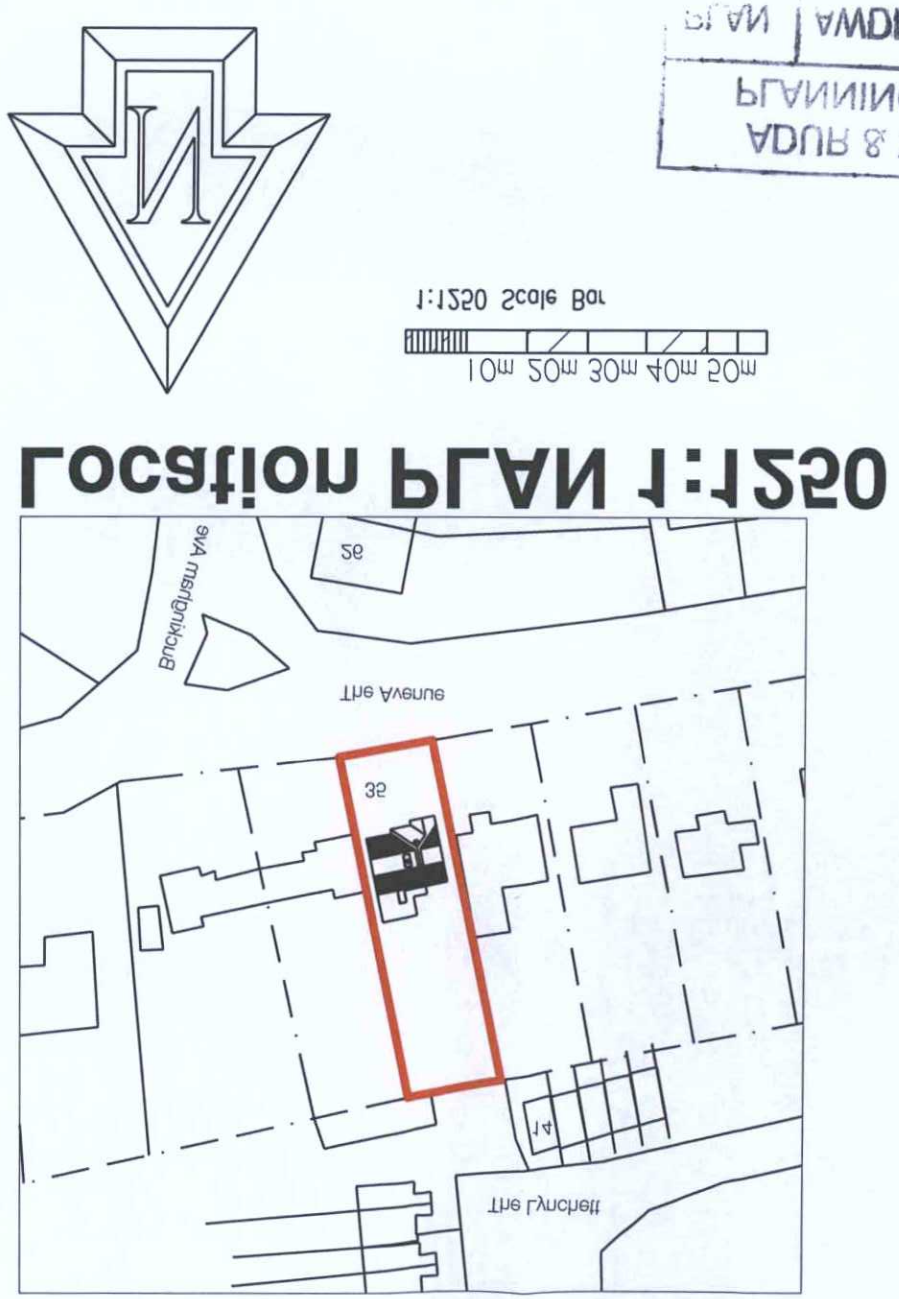

Location PLAN 1:1250

Client:	James Lockyer
Scale:	1:500, 1:1250 @ A3 paper size
Date:	02\04\2013
Drawn:	BLW
Dwg. No.	03
Rev'n	REV A

Note: All dimensions to be checked on site.

Project:
Proposed extensions at:
35 The Avenue
Shoreham By Sea
Sussex

Title:
BLOCK PLAN

Copyright of:
Architectural & Planning Services
15 West Street
Shoreham By Sea
West Sussex
BN43 5WF
01273 441009
07856899101
e-mail: penw@pjwarchitectural.co.uk
website: pjwarchitectural.co.uk

BLW

PLAN	AWDM\ 253\13
DATE	17/5/13
VALID	Deposited

PLANNING SERVICES
ADUR & WORTHING

REVISED PLAN