




Existing West 1:100

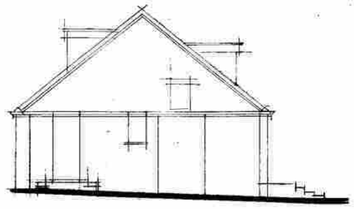


South

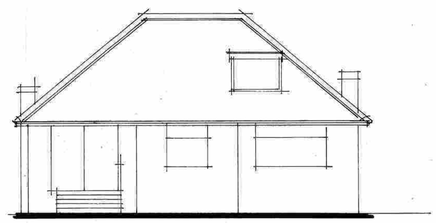


East

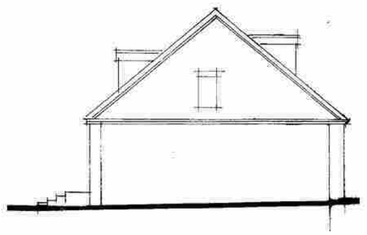


North

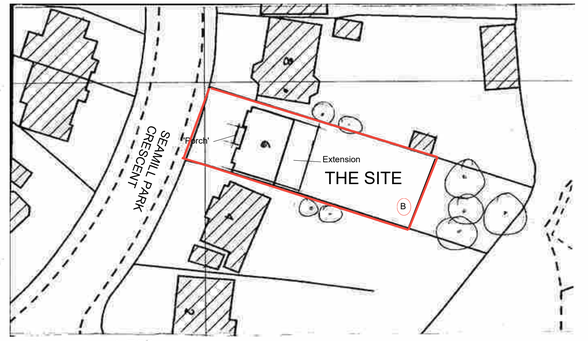


Block plan 1:500

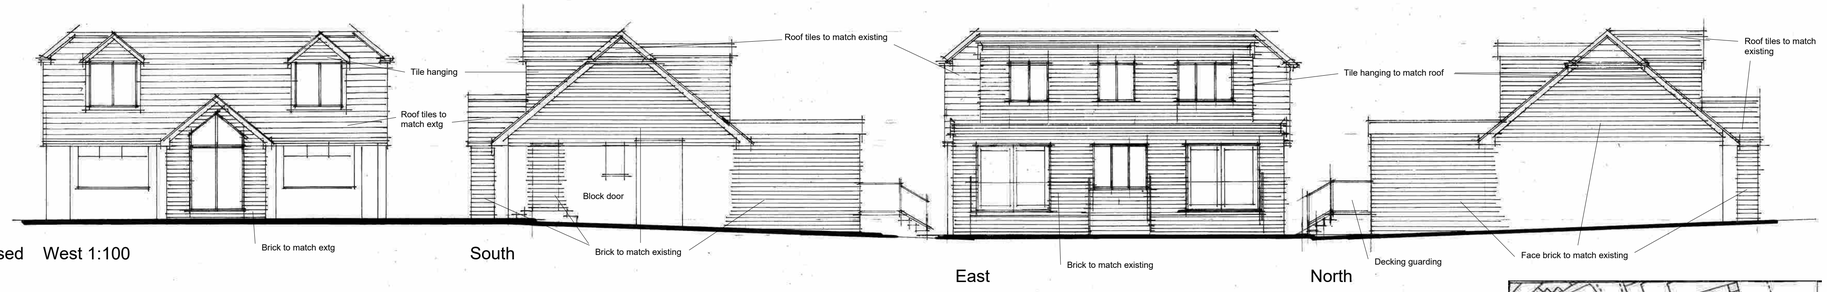


Proposed West 1:100 South East North

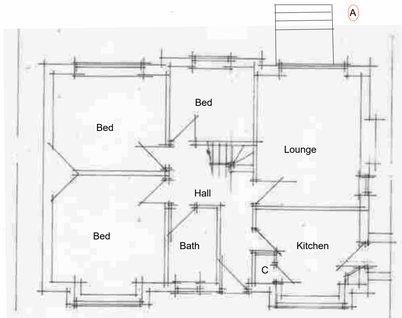


Existing ground floor 1:100

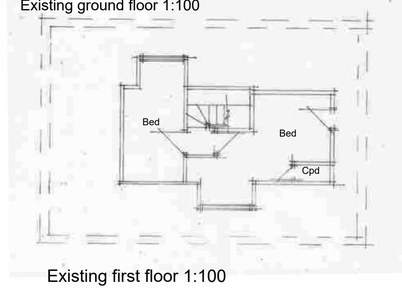


Existing first floor 1:100

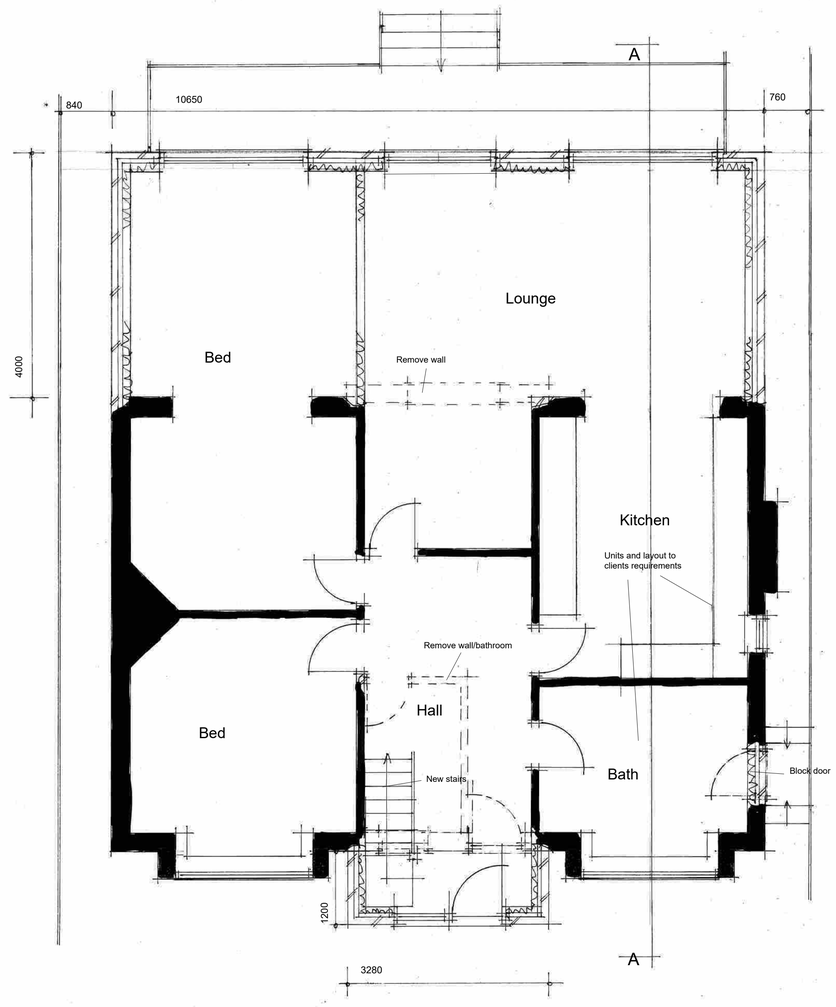


Ground floor plan 1:50

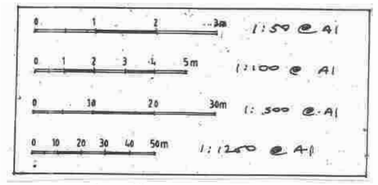


N for plans

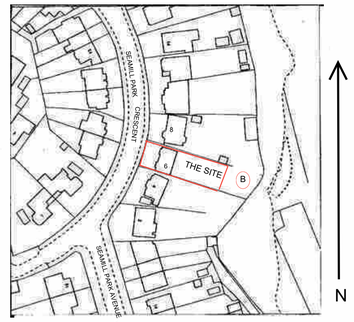

Site plan 1:1250

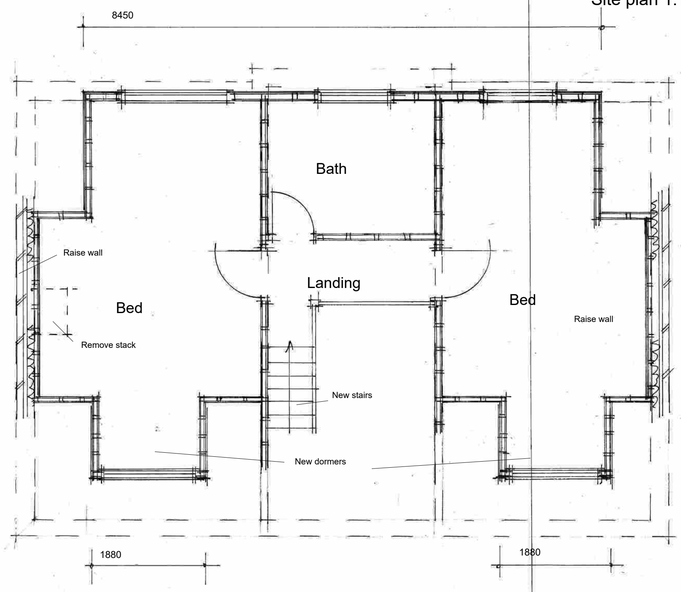

First floor 1:50

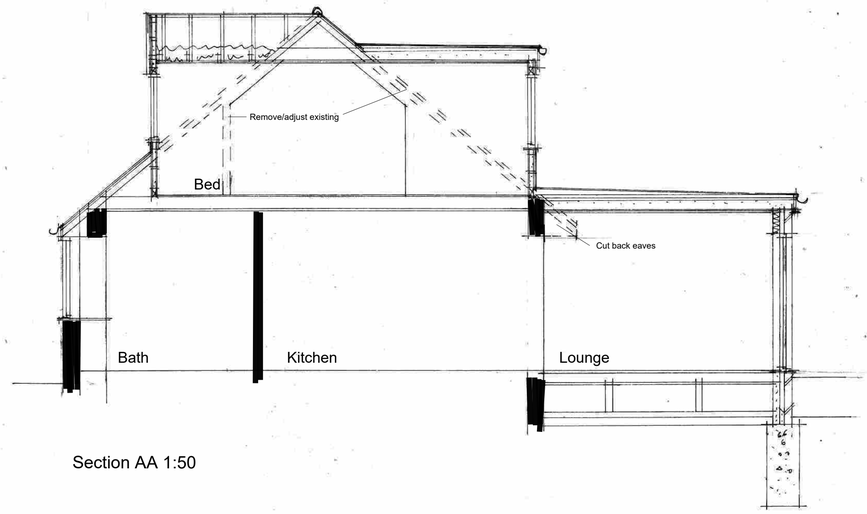

Section AA 1:50

C			
B	Location plans amended	Oct 25	IS
A	To TP requirements	Sep 25	IS

Client	Mr. J. McBride		
Address	6 Seamill Park Crescent : Worthing		
Drawing	EXTENSION, ALTERATIONS AND ROOMS IN ROOF	No.	2525:1 B
Scale	1:50 1:100 1:500 1:1250	Drawn IS	Date Aug/Sep 25

AJ SALTER & SON
Architectural Technicians and Surveyors
50 WINDSOR ROAD, WORTHING, WEST SUSSEX, BN11 2LY
Tel/Fax: (01903 209496)
E-mail: ajsalterandson@hotmail.com