
0m 1m 2m 3m 4m

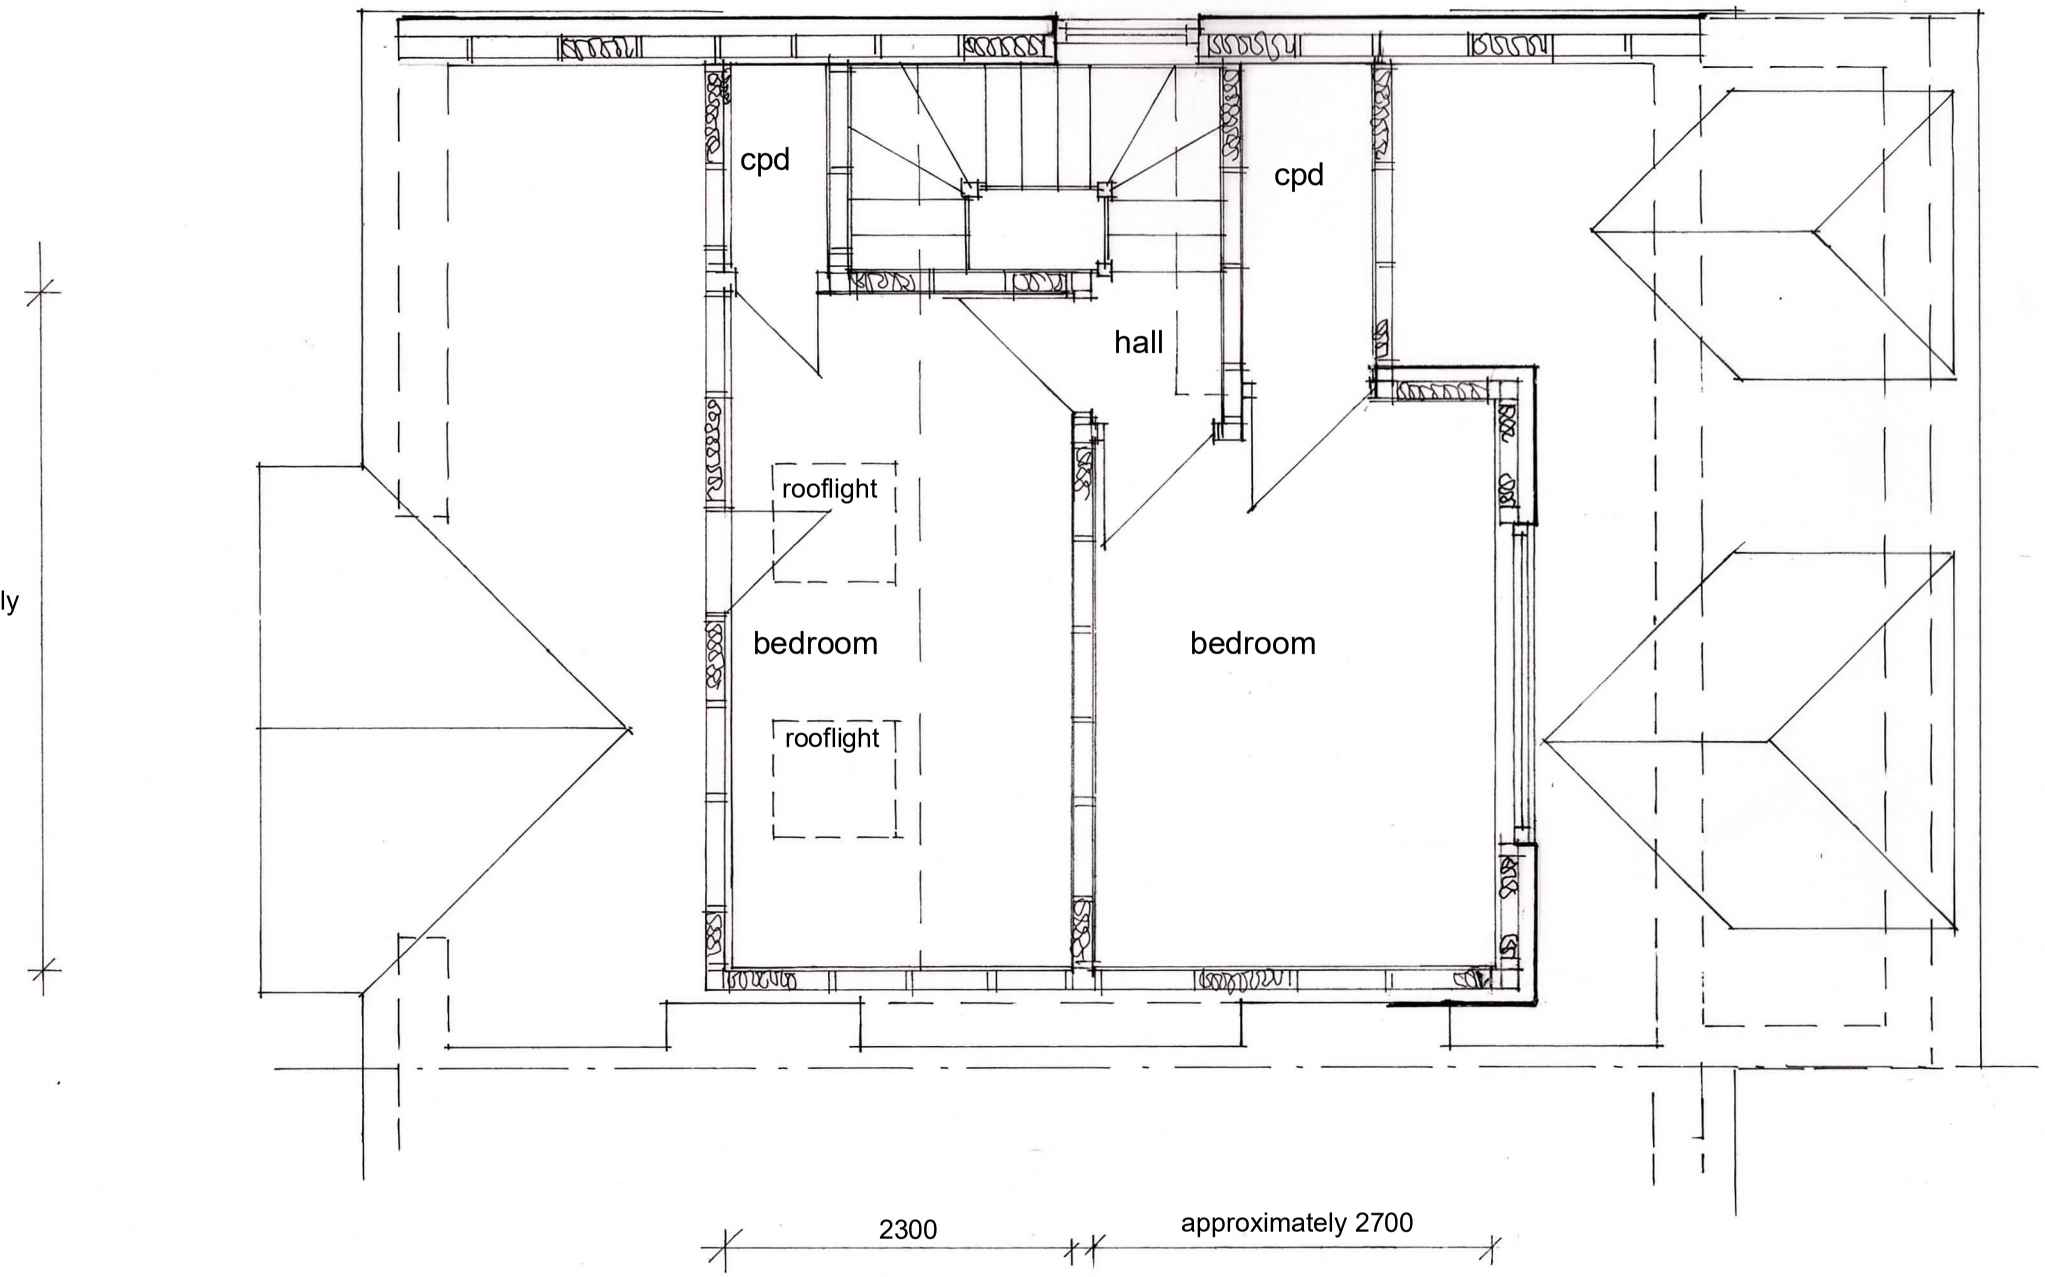

Proposed Second Floor Plan

Sussex Building Surveyors Ltd

01903 529583
adk@sussexbuildingsurveyors.com

25 St Lawrence Avenue,
Worthing.
BN14 7JG

Roof Conversion & Extension
Proposed Second Floor Plan

Scale: 1:50
Paper: A3
Date: January 2024
Drg No.: SBS/901/06D

Do not scale except for planning purposes.
All dimensions to be checked on site.