
0m 1m 2m 3m 4m 5m 6m 7m 8m



Proposed North Elevation




Proposed East Elevation

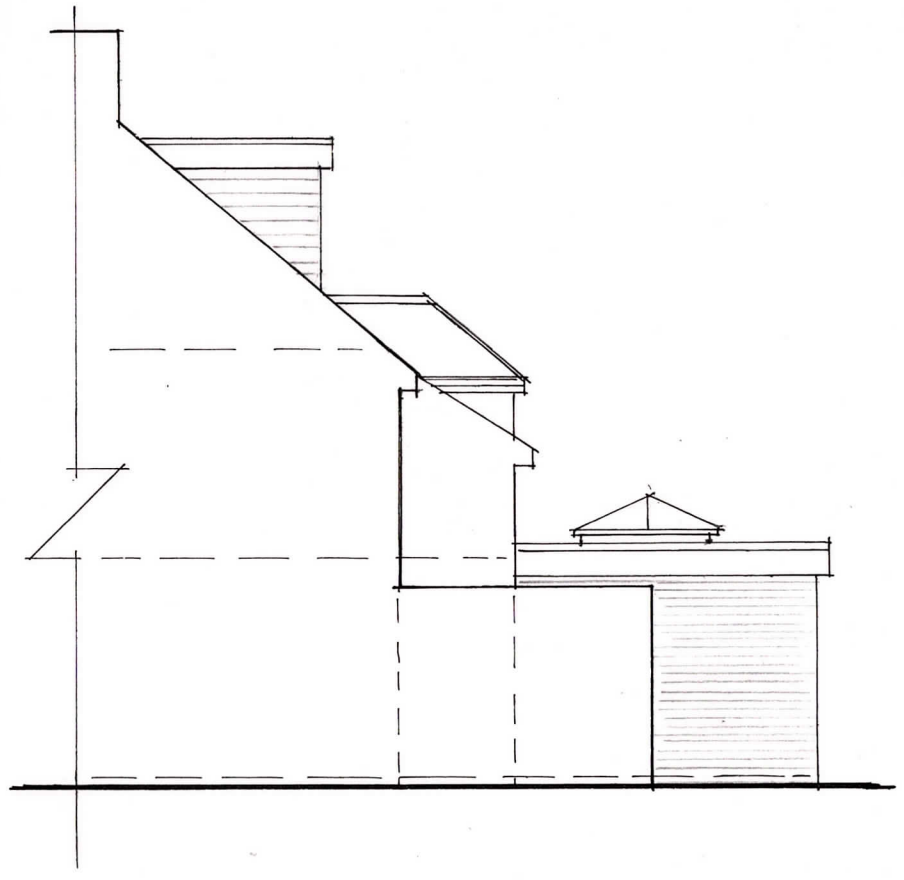

Proposed West Elevation



Proposed South Elevation

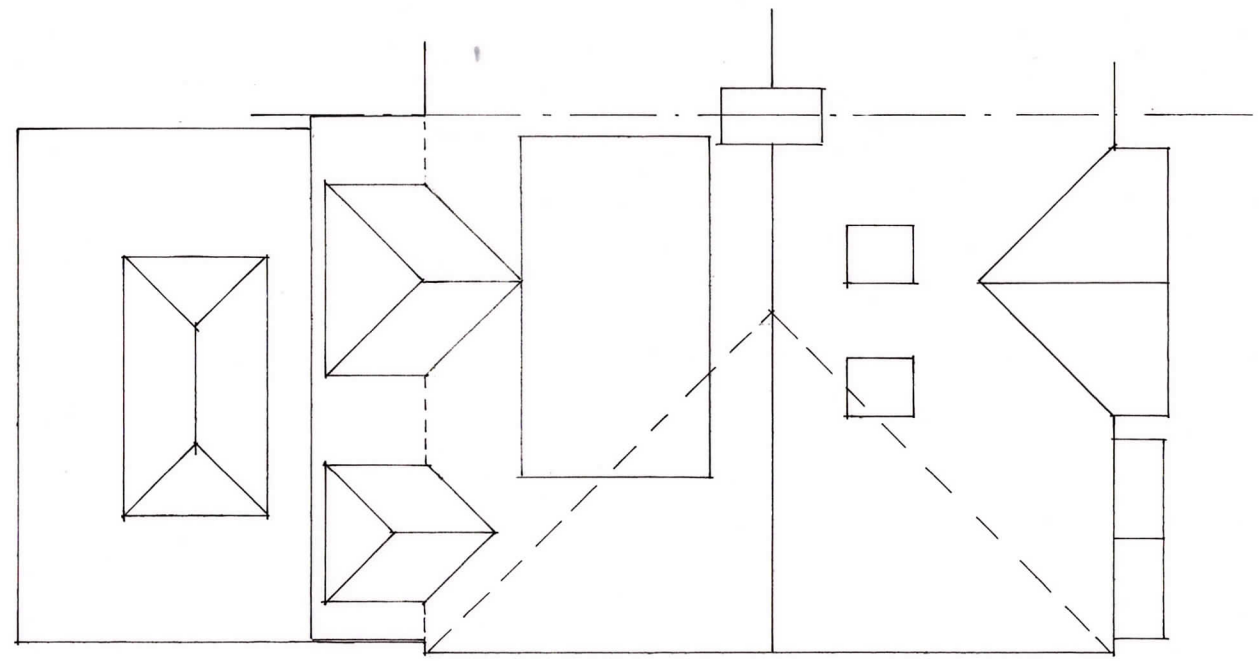

Proposed Roof Plan

Sussex Building Surveyors Ltd

01903 529583
adk@sussexbuildingsurveyors.com

25 St Lawrence Avenue,
Worthing.
BN14 7JG

Roof Conversion & Extension
Proposed Elevations & Roof Plan

Scale: 1:100
Paper: A3
Date: January 2024
Drg No.: SBS/901/07E

Do not scale except for planning purposes.
All dimensions to be checked on site.