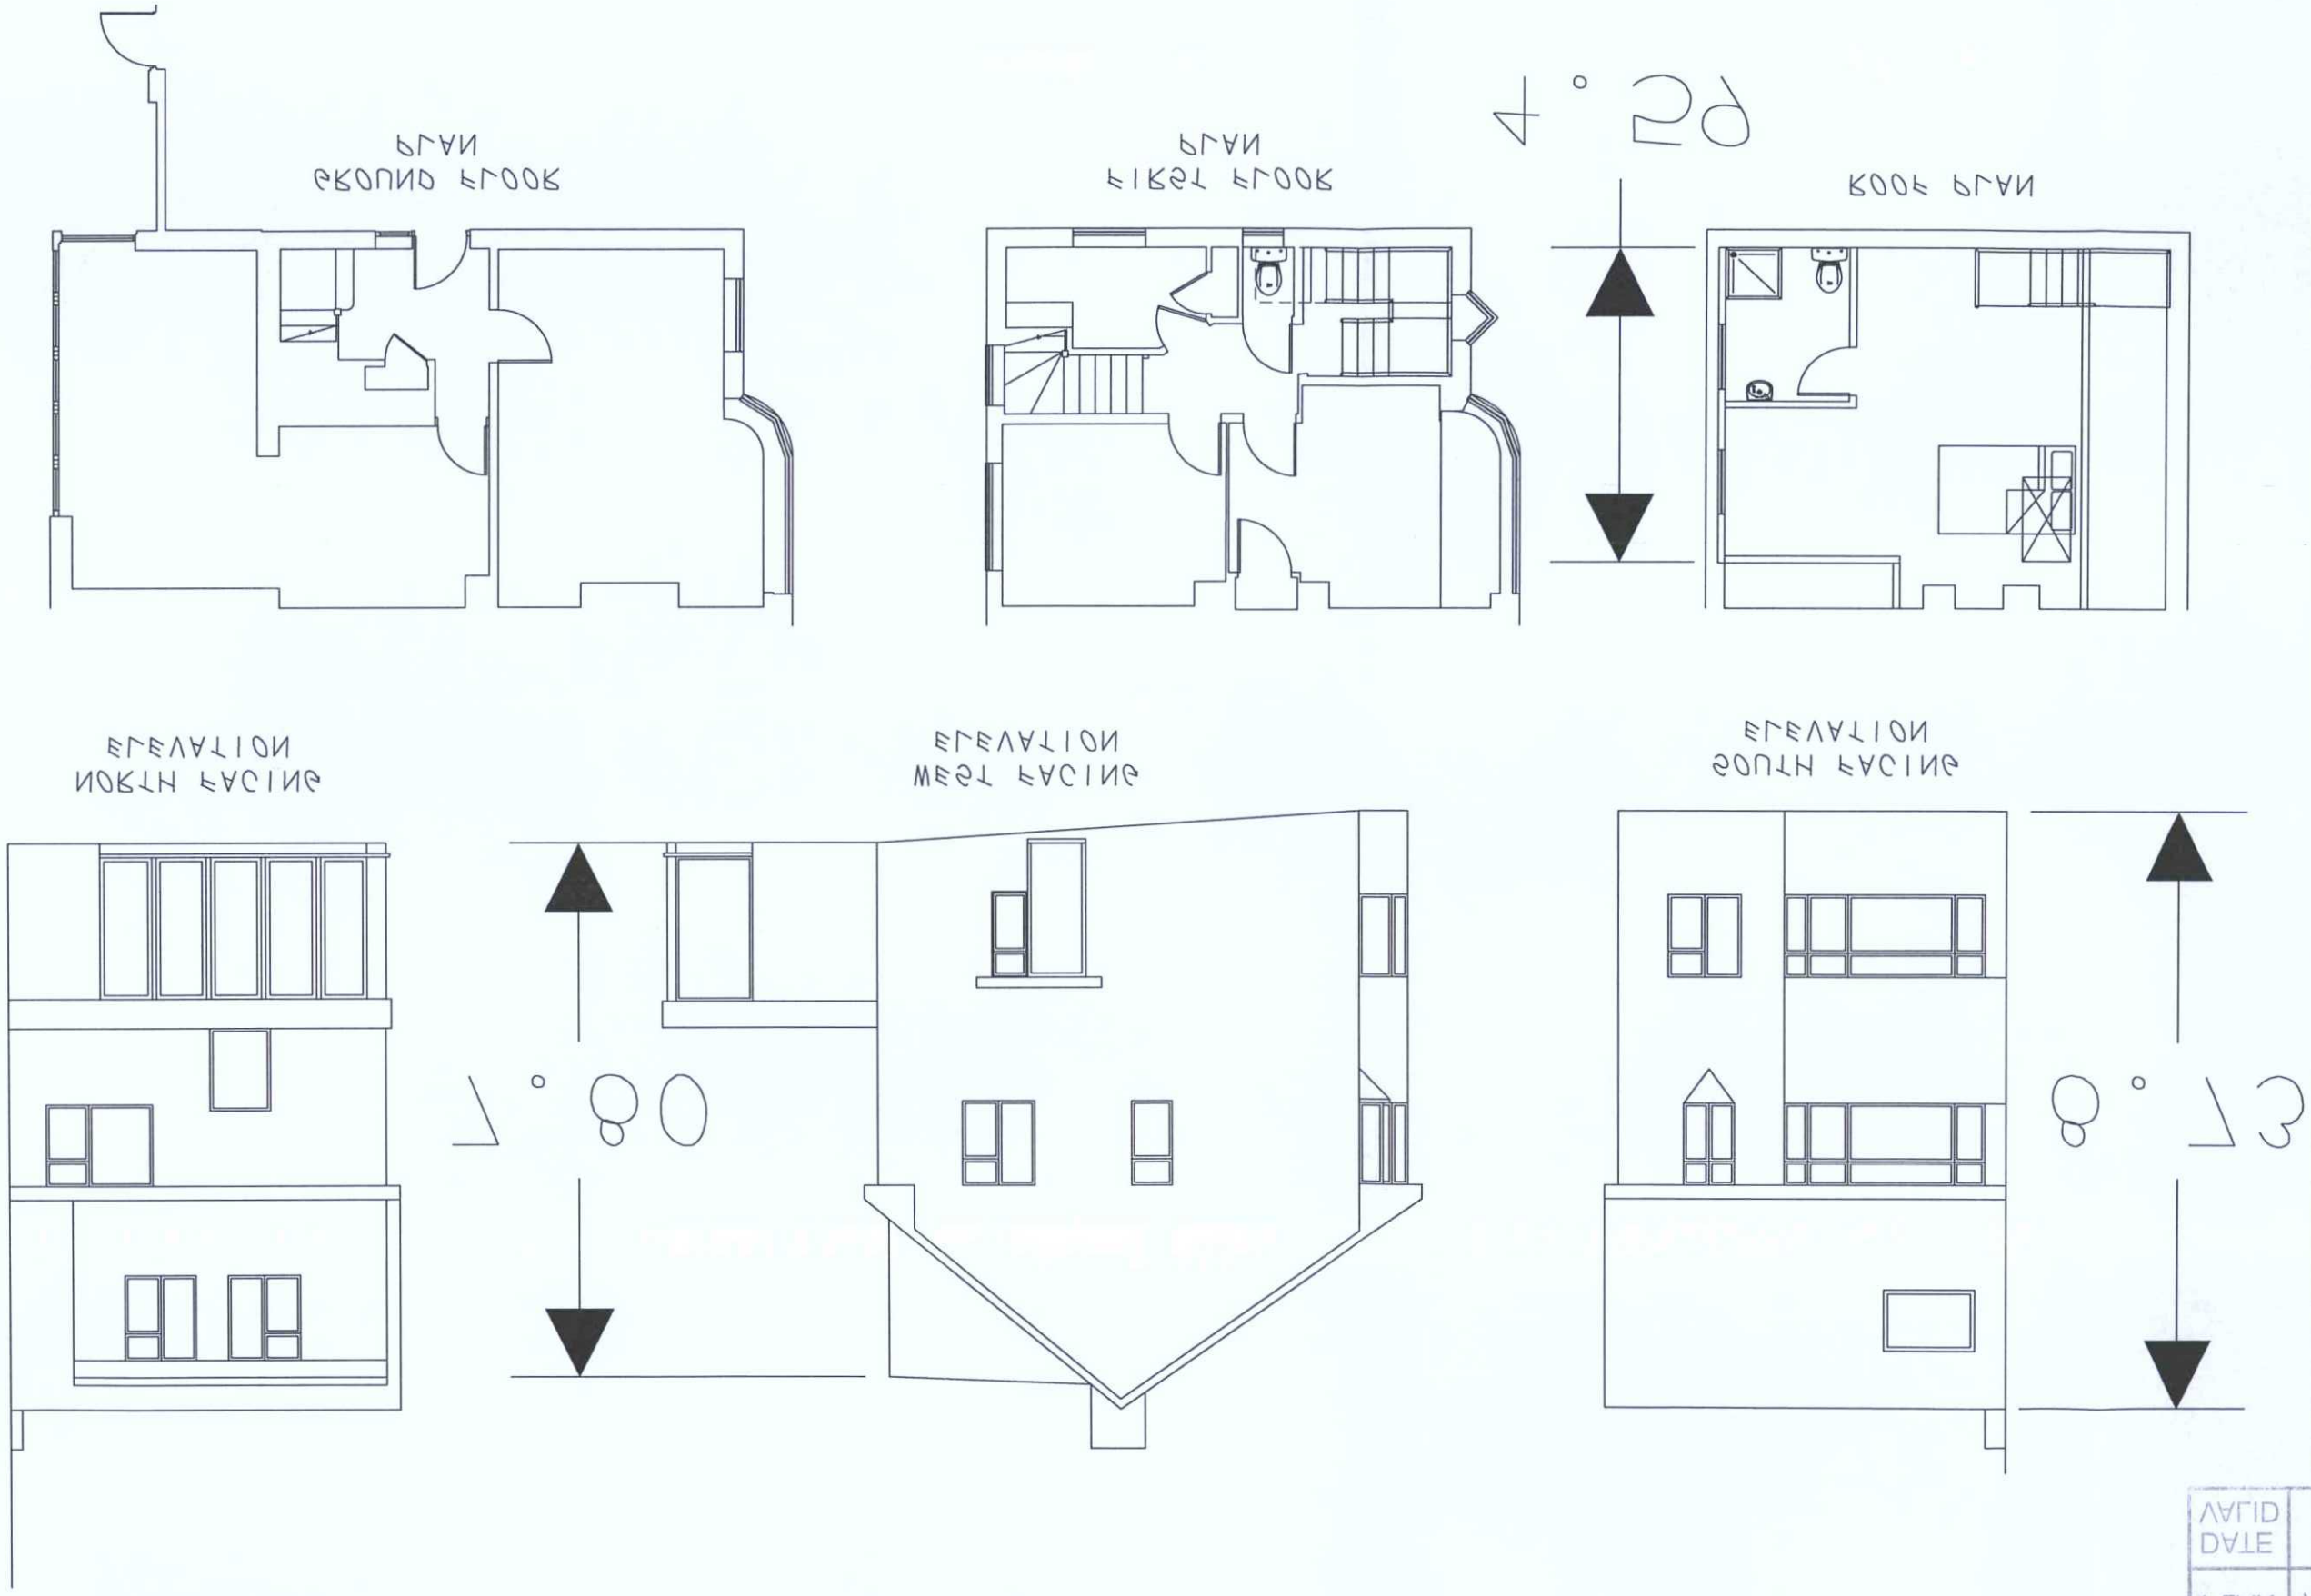

SIG Design

© SIG Design
Oakdene Business Centre
Cranes Close
Basildon
SS14 3LB
T: +44 (0)794 6795314
E: martin@sigdesign.co.uk
W: www.sigdesign.co.uk

Scale	1:100@A3
Checked by	
Drawn by	MS
Date	07/09/15
Drawing number	23DAB2

Rev	Description	Date
1	submission to council	09/04/15
2	reduction of dormer to have 50m3	07/09/15

Project Number: 2000

Project Address: 23 Downland Ave Brighton

Description: Proposed Plans

ADUR & WORTHING PLANNING SERVICES

PLAN | AWDM/ 1041/15

DATE | - 7 SEP 2015

VALID

AMENDED