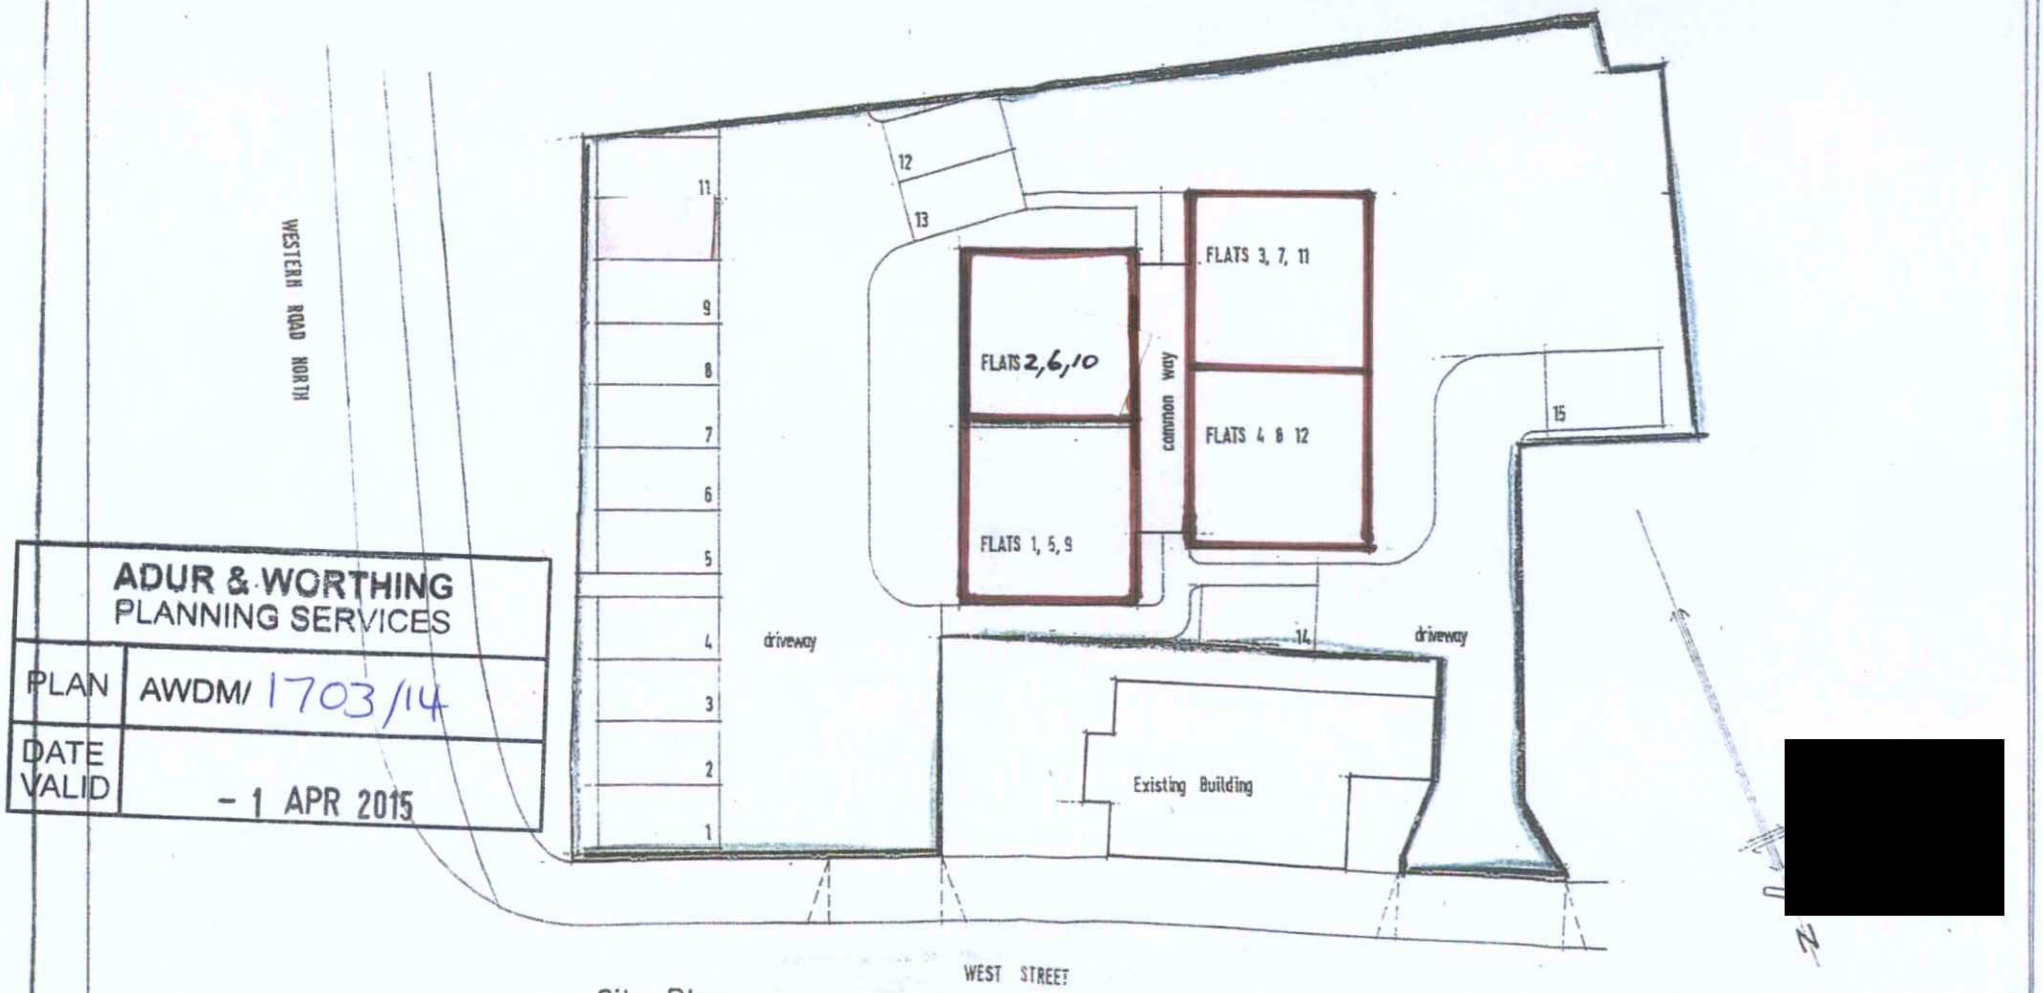


ADUR & WORTHING
PLANNING SERVICES

PLAN	AWDM/ 1703/14
DATE VALID	- 1 APR 2015

Site Plan

for Findon Developments Ltd

12 no. FLATS
WELLER'S YARD
WEST STREET
SOMPTING

amendments :

scale : 1 : 200
date : November 1991

drawing no : 3389/20

CONVEYANCE PLAN

John Alexander
32 Mill Lane Shoreham-by-Sea
West Sussex BN43 5AG
Tel : (0273) 455 452