Location Plan

Site Address: **Street Record, Ringmer Road, Castle, Worthing, BN13 1DT**

Date Produced: **18-Jun-2025**

Scale: **1:2500 @A4**

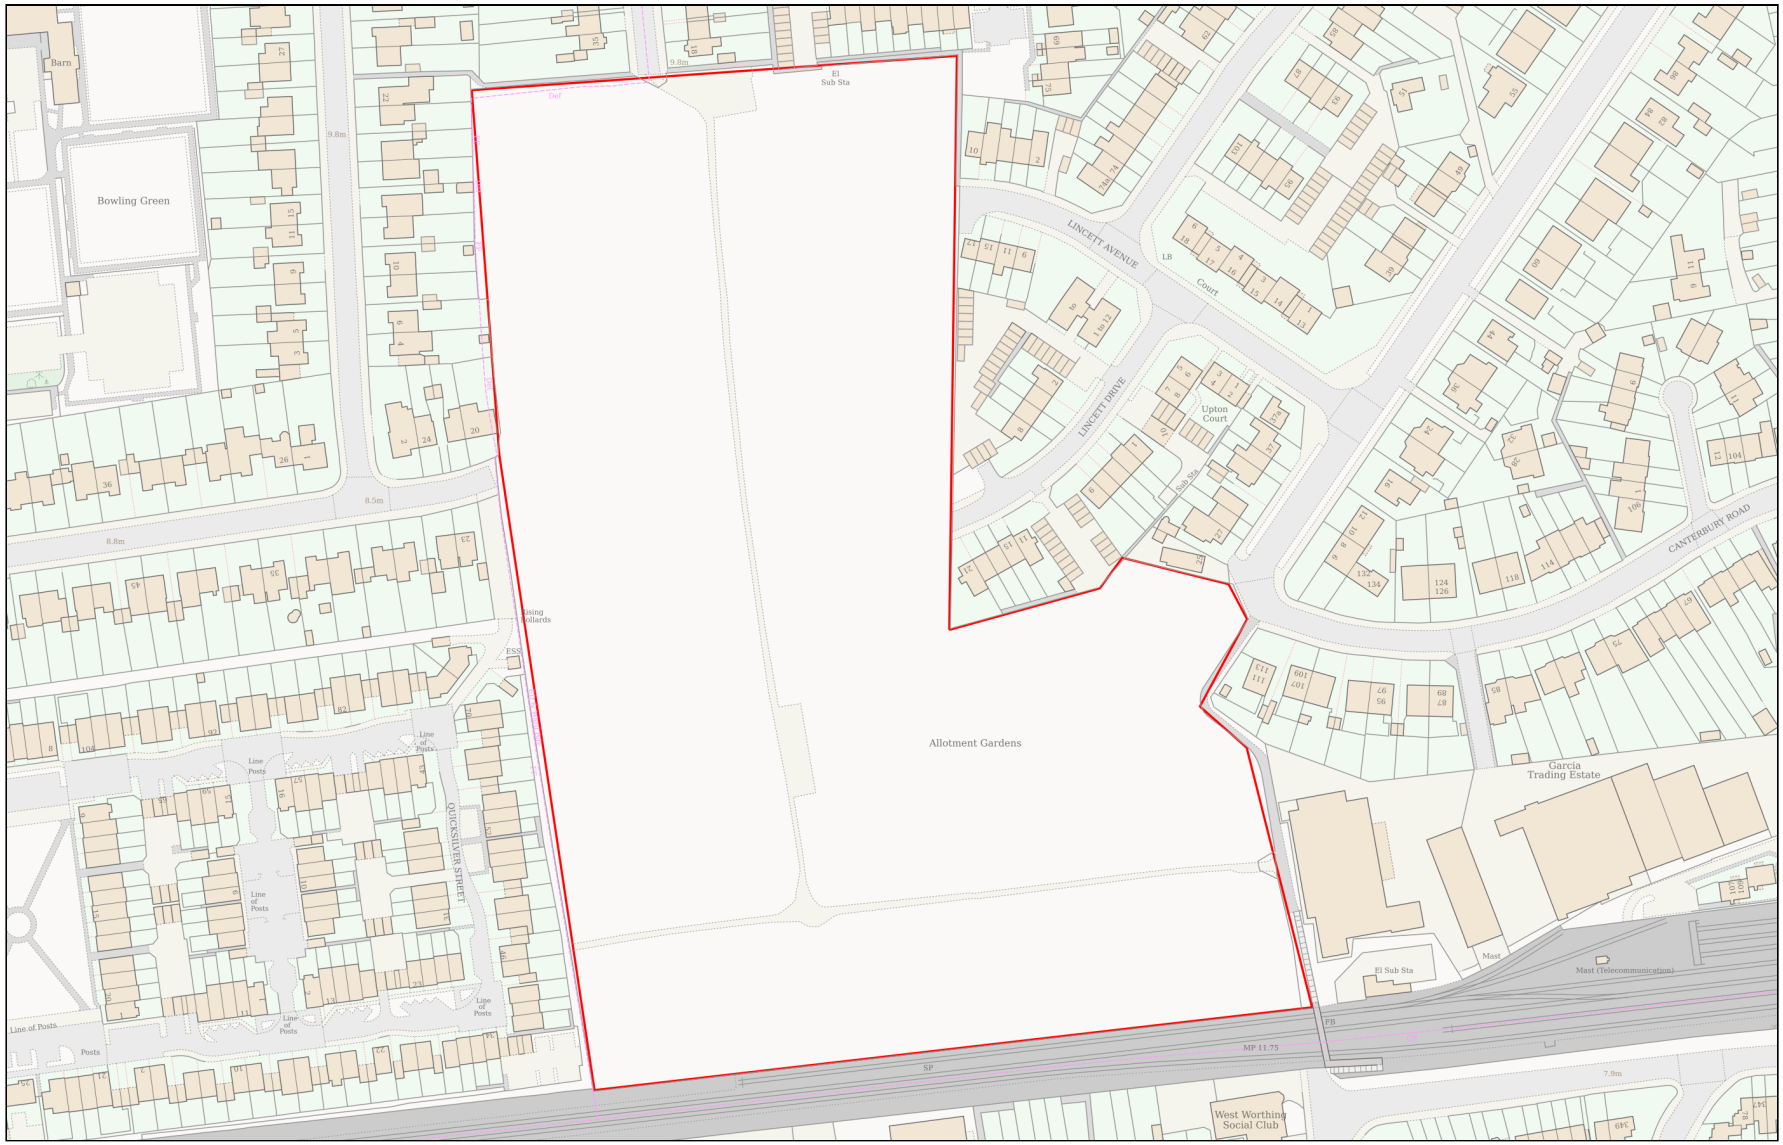

Planning Portal Reference: **PP-14109275v1**

Powered By TerraQuest

© Crown copyright and database rights 2025 OS 100042766