
This drawing is not to be scaled.
Use figured dimensions only.
Read in conjunction with allrelevant
Consultants' drawings and
specifications.
The Contractor should check all
dimensions on site prior to
fabrication and report any
discrepancies to the Architect.
This drawing is copyright and it
must not be reproduced without
prior written agreement.

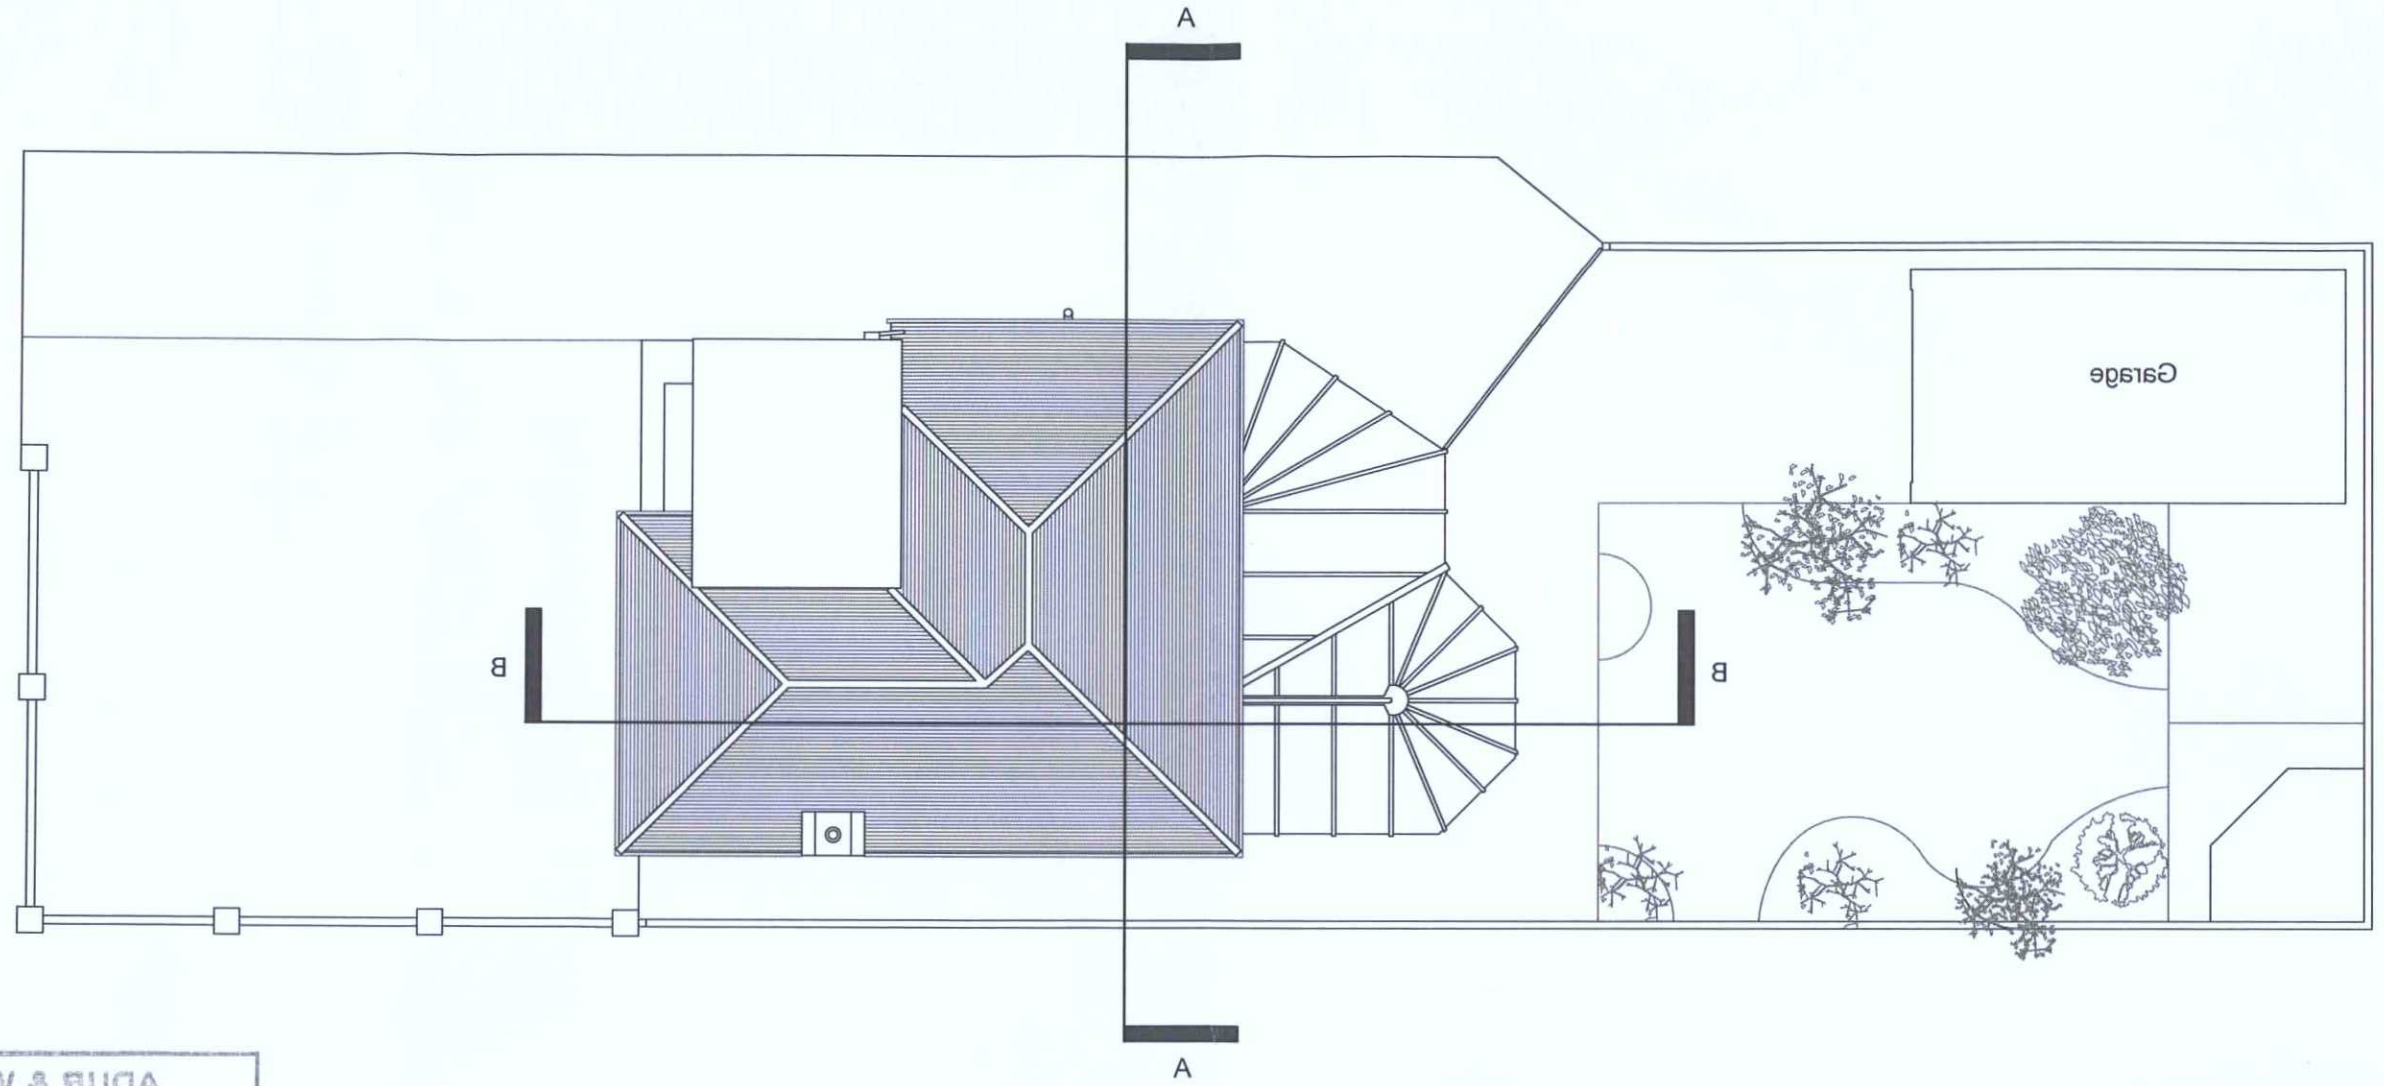

ADUR & WORTHING
PLANNING SERVICES

PLAN	AWDM/1477/18
DATE VALID	3 OCT 2018

dk architects

9 Hove Park Villas
HOVE
East Sussex
BN3 6HP
Tel 01273 823980
Fax 01273 823356

client	Deborah Lacey
job title	18 Kingston Lane
drawing title	ROOF PLAN As Existing
scale	1:100@ A3
date	13.08.18
drawn by	WLC
job no.	180803
drawing no.	S1
revision	

rev. date

N

NOTES

0M 1M 2M 3M 4M 5M 6M 7M 8M 9M 10M

FOR STATUTORY APPLICATIONS ONLY YOU MAY SCALE THIS DRAWING