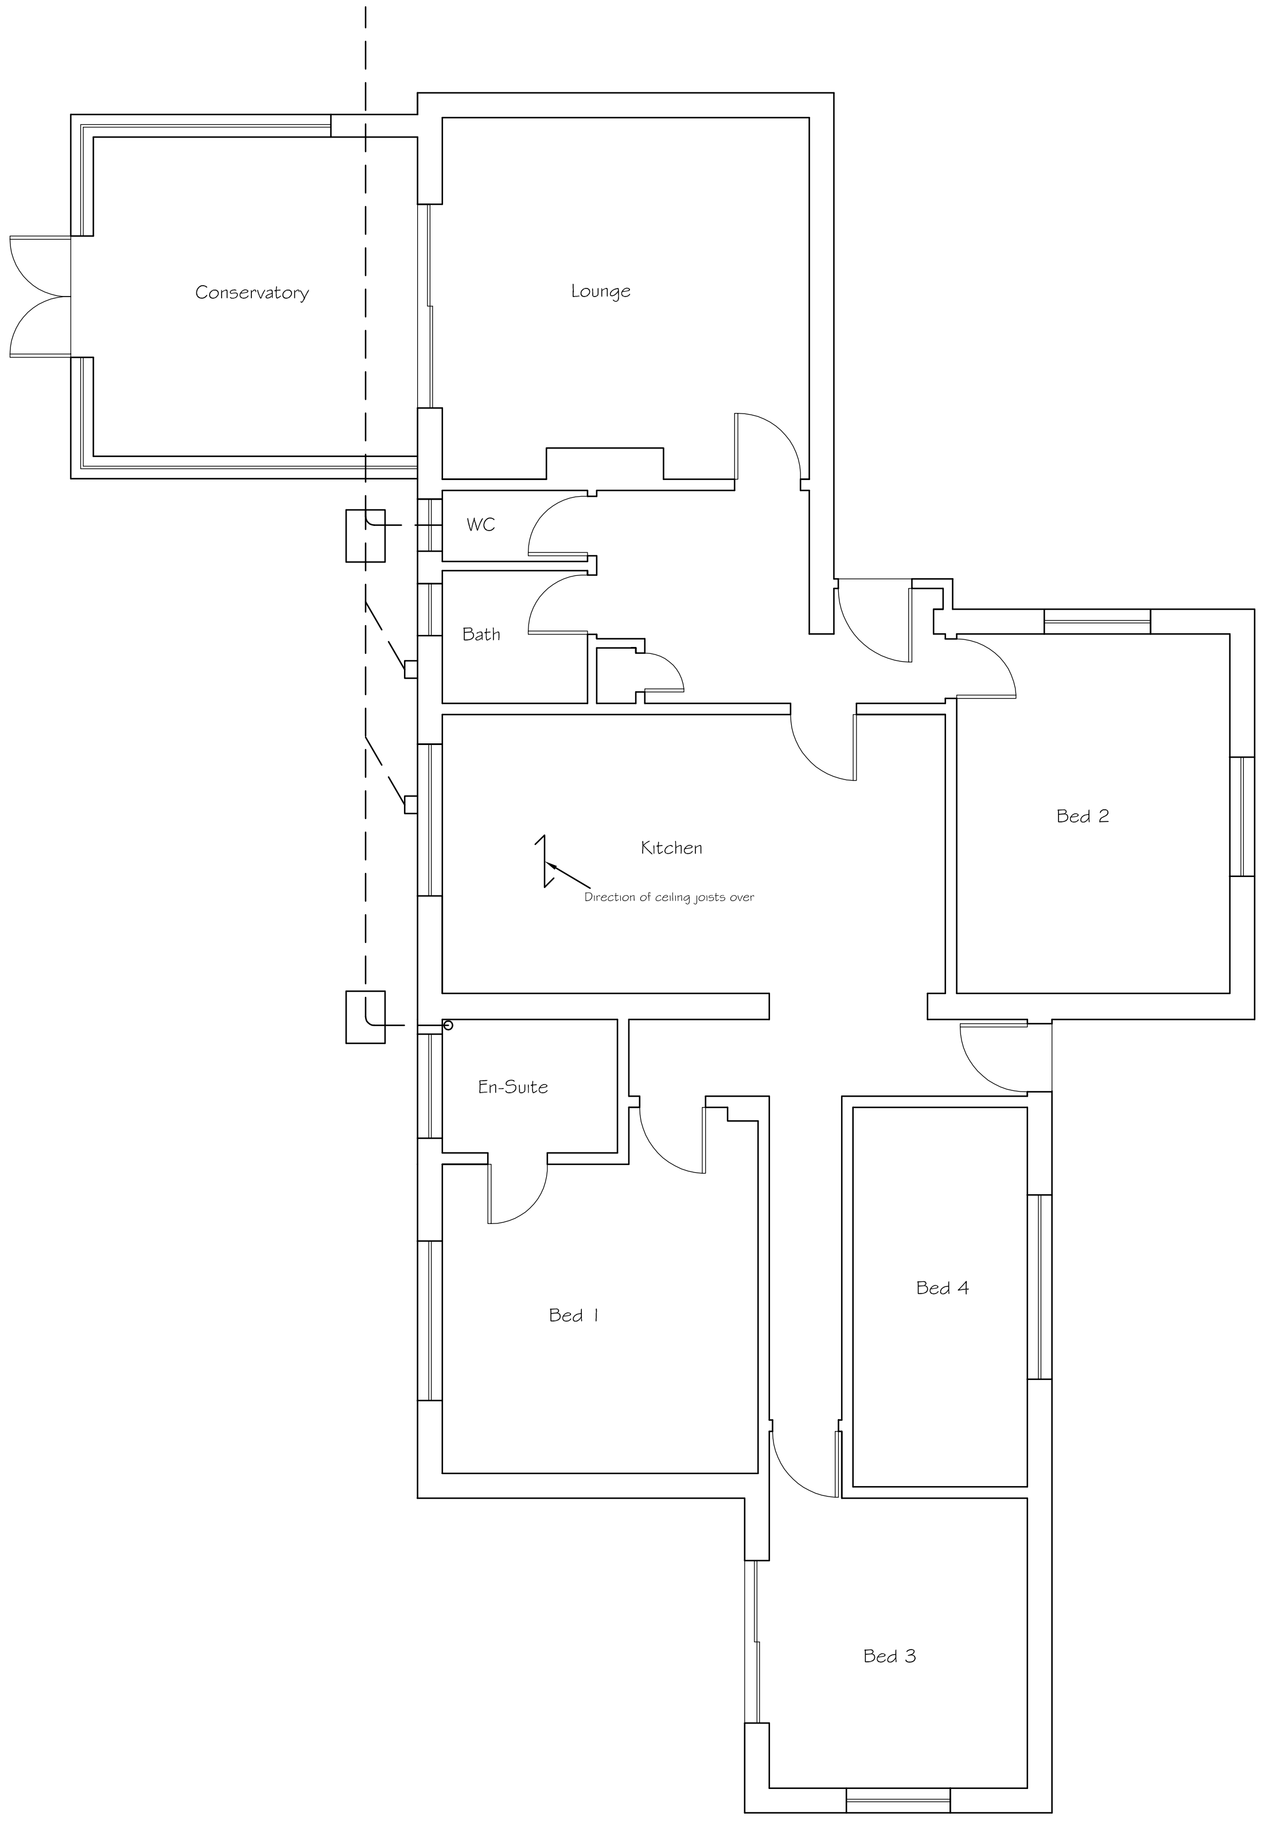

Existing Floor Plan

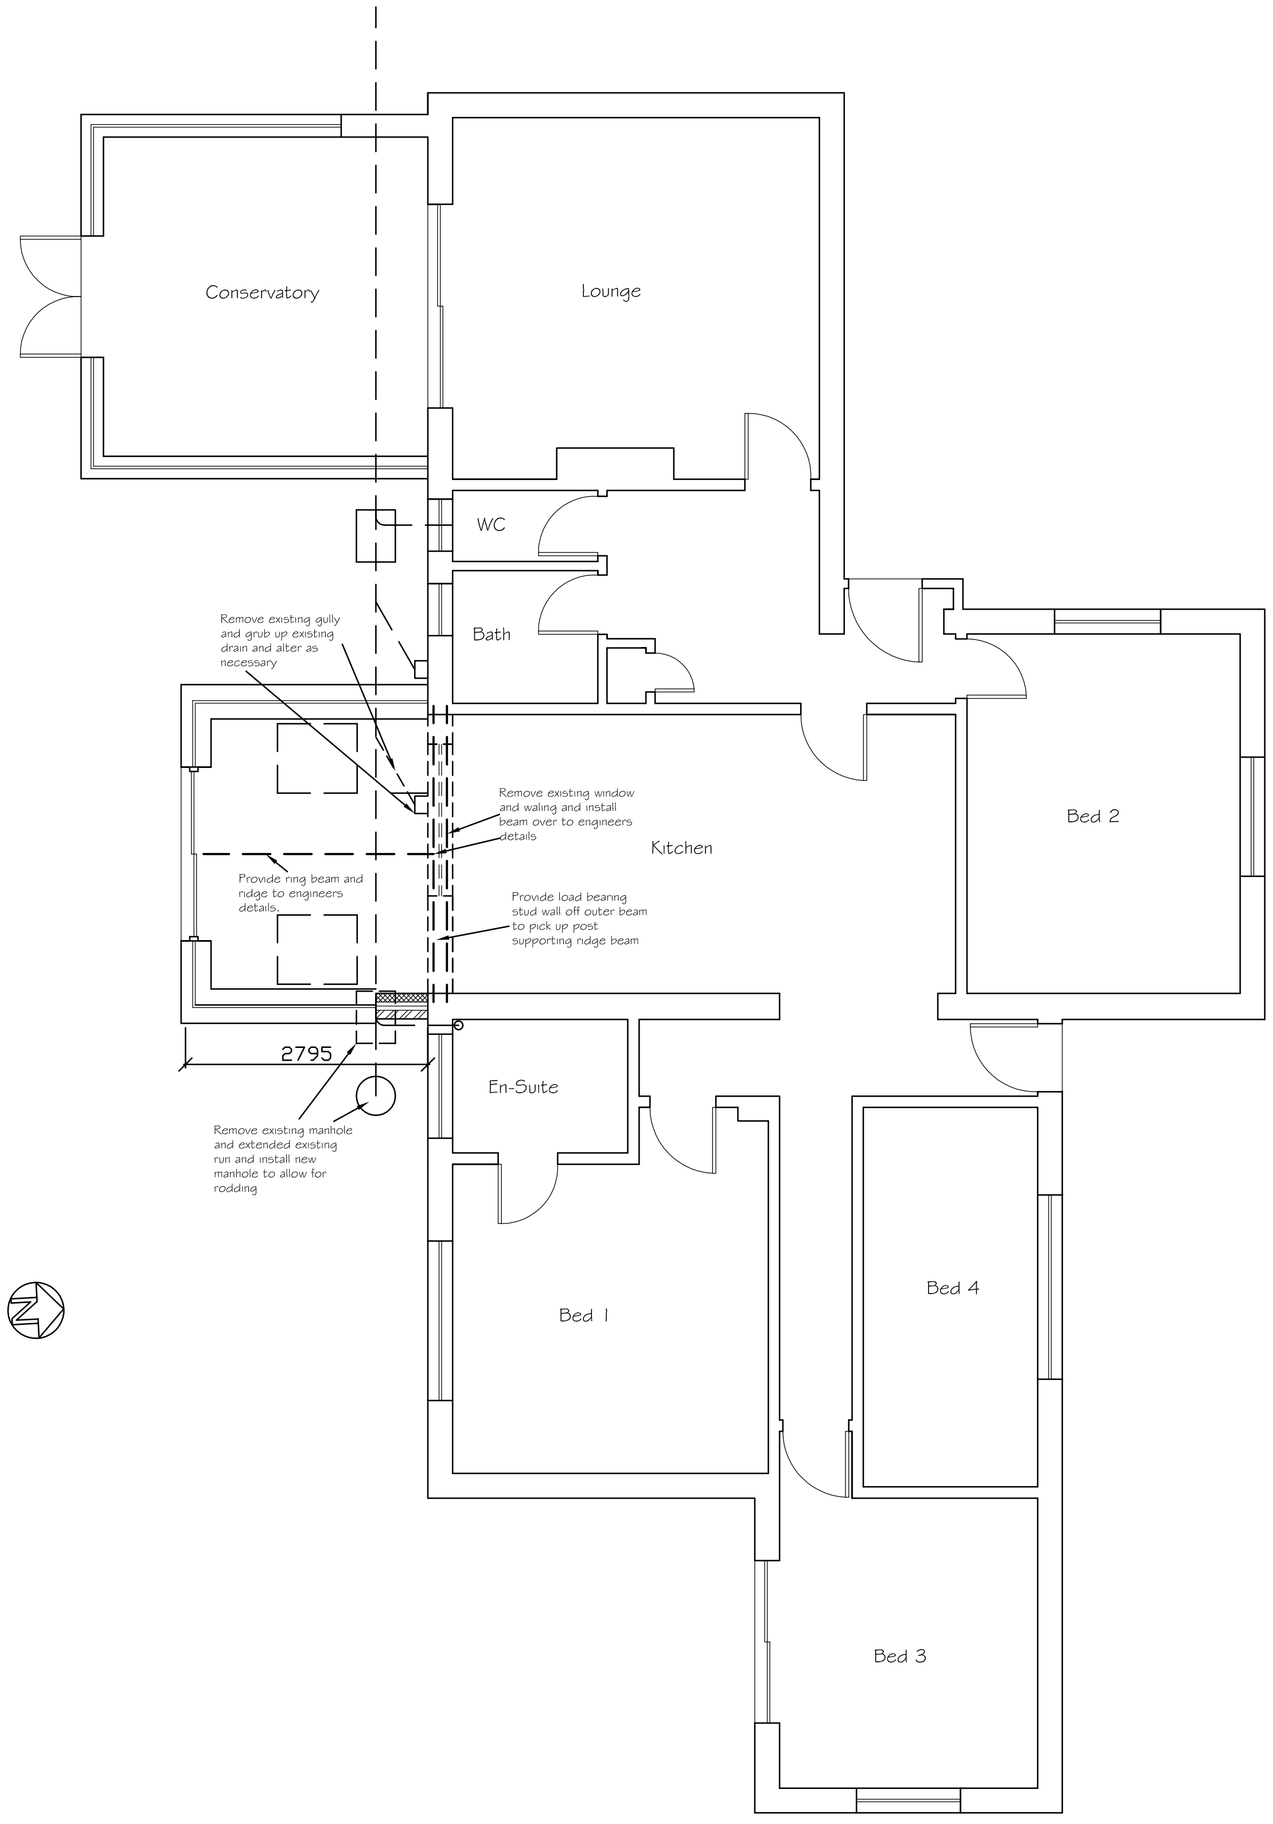

Proposed Floor Plan

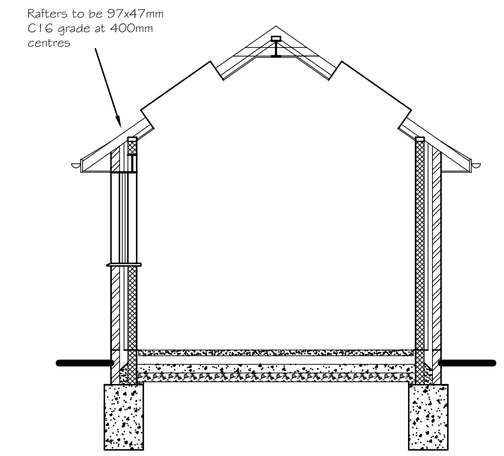

Cross Section

0 0.5 1 2 3 4 5 6 7 8 9 10

SCALE 1:50

Tony Rogers
Building Consultants
Address: 40 Dawn Crescent, Upper Beeding
West Sussex, BN44 3WH
Telephone: 01903 815225 Fax: 01903 815225

Rev.	Date:	Revision Description:

Client: Mr & Mrs K Brooks

Address: 29 Freshfield Close
Lancing
West Sussex
BN15 9LU

Project: Proposed single storey rear extension

Scale: 1:50
Paper Size A1

Date: September 2018

Drawing No: 18/1323/01

Drawn By: AWR

Revision: