

Existing Side (West) Elevation

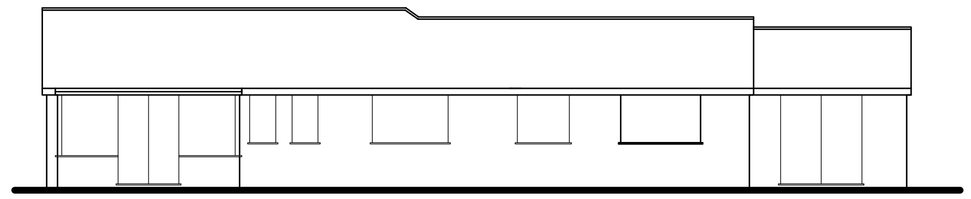

Existing Rear (South) Elevation

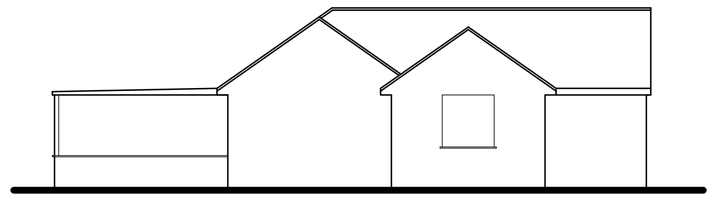

Existing Side (East) Elevation

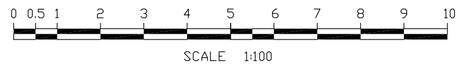


Note: All materials to match existing and roof light not to project more than 150mm above plane of roof

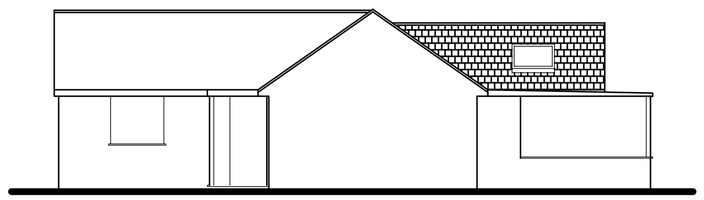

Proposed Side (West) Elevation

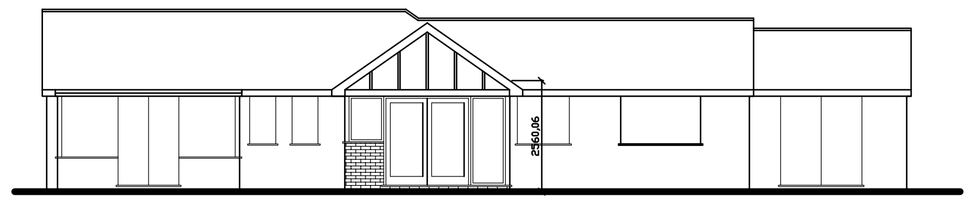


Proposed Rear (South) Elevation

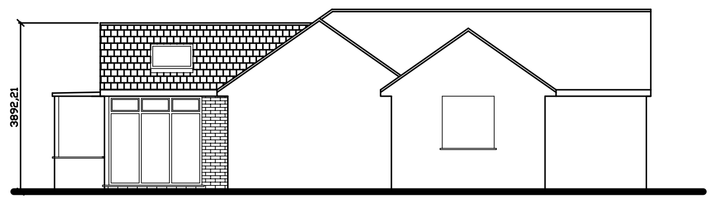


Proposed Side (East) Elevation

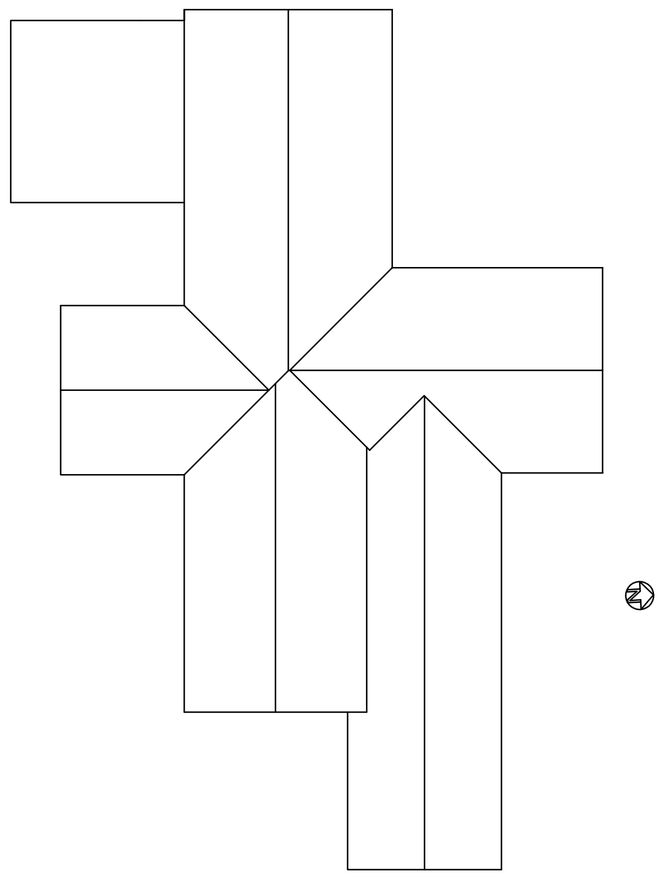

Proposed Roof Plan

Tony Rogers
Building Consultants
Address: 40 Dawn Crescent, Upper Beeding
West Sussex, BN44 3WH
Telephone: 01903 815225 Fax: 01903 815225

| Rev. | Date: | Revision Description: |
|---|---|---|
| | | |
| | | |
| | | |
| | | |

Client: Mr & Mrs K Brooks

Address: 29 Freshfield Close
Lancing
West Sussex
BN15 9LU

Project: Proposed single storey rear extension

Scale: 1:100
Paper Size A1

Date: September 2018

Drawing No: 18/1323/02

Drawn By: AWR

Revision: