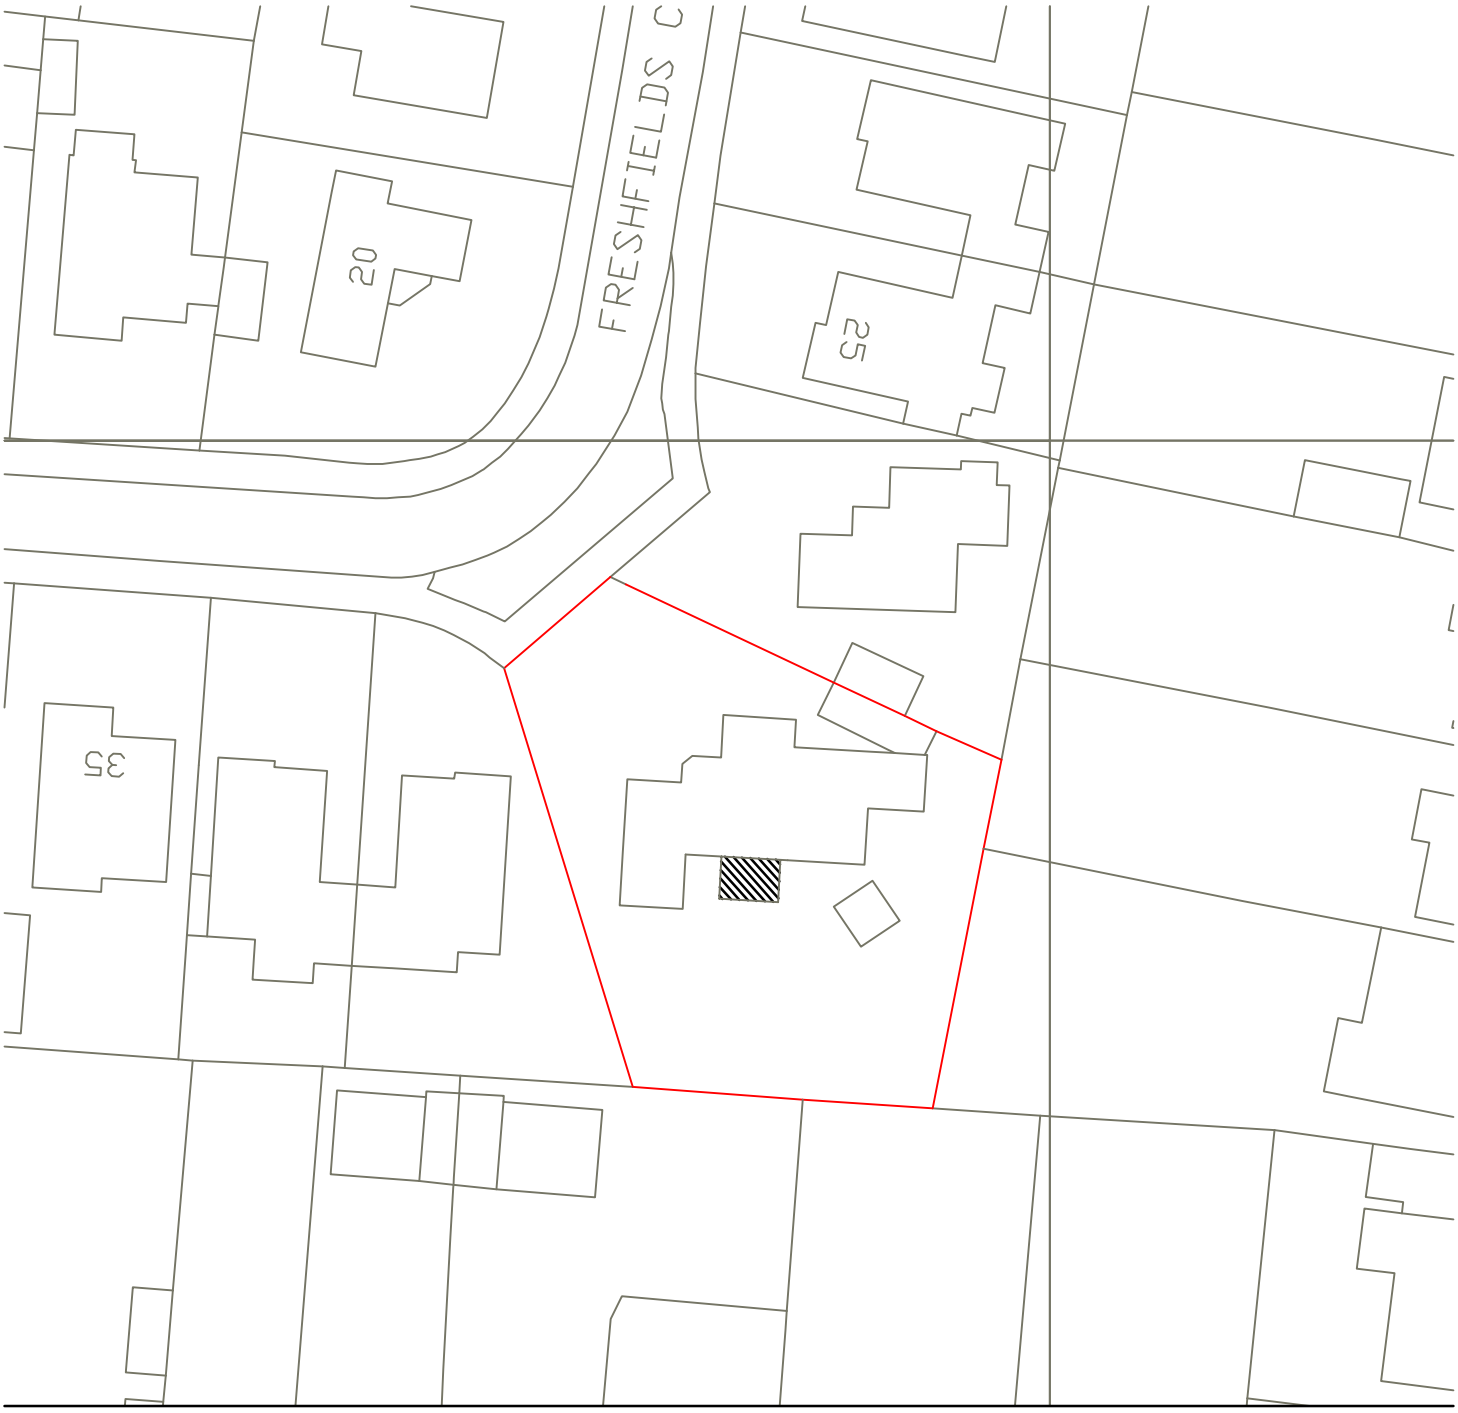

0 20 40 60 80

Metres

N

29 Freshfield Close
Lancing
Block Plan 1:500
A4 Paper