1 Welsh Slate roof

2 1800mm high horizontal timber slats for privacy screening

3 Timber Balustrades handrail & steps

4 UPVC Weatherboarding

5 UPVC Window, fixed & obscured glazing

6 Roof Light, Velux or similar



Above: Adjoining property's horizontal timber slats as screening with wind gaps to be emulated to proposal's screening

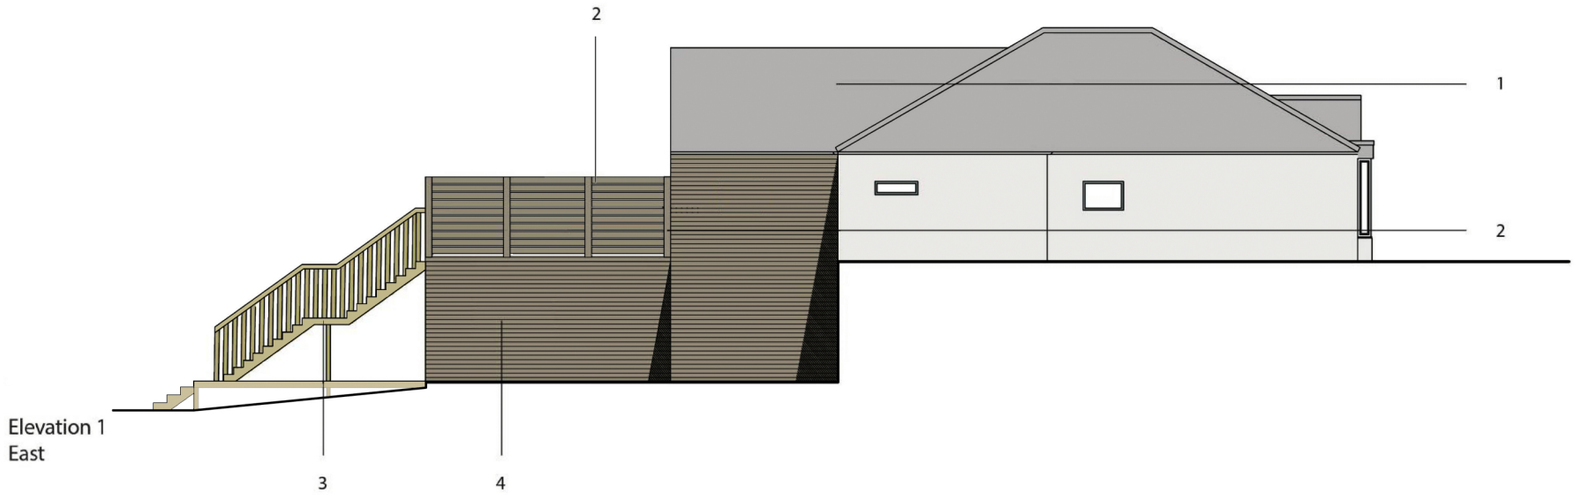

Elevation 1
East

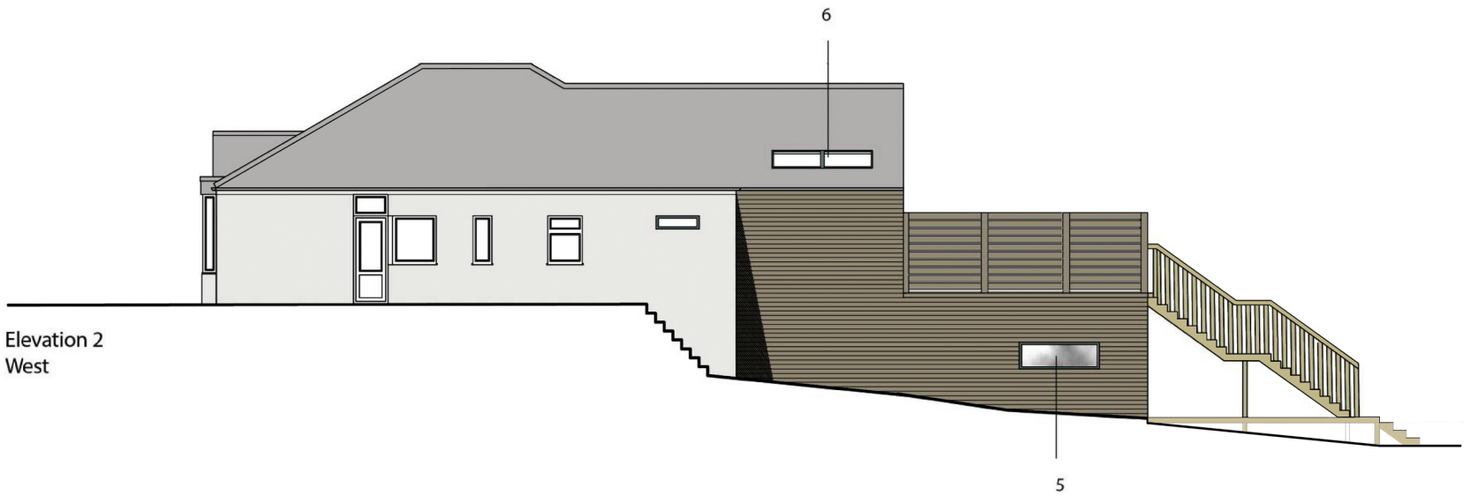

Elevation 2
West

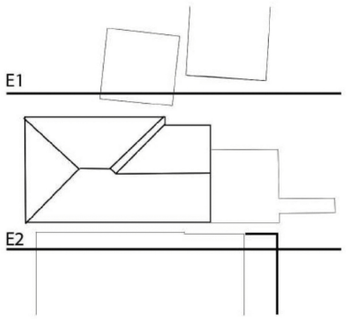

N

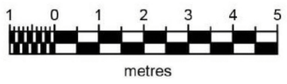

rev	date	by	description	chkd
P4	26.04.2018	MH	East elevation's one window removed	RF
P3	11.04.2018	PM	Access to ground floor deck adjusted	RF
P2	16.03.2018	PM	1800 New England Balustrades added	RF

drawing status: PLANNING SUBMISSION

job title: 60 Brighton Road Extension
Lancing

drawing title: Proposed Elevations
-

Copyright of CPMG Architects Limited 2017. All rights reserved. No part of this publication may be reproduced, stored in any retrieval system or transmitted in any form or by any means without prior permission of CPMG Architects Limited. Do not scale from drawing, use figured dimensions only. All dimensions to be checked on site.

ISO 9001: 2015 Quality Management
ISO 14001: 2015 Environmental Management
PAS 1192-2: 2013 Building Information Modelling

cpmg
ARCHITECTURE INTERIOR DESIGN VISUALISATION
CPMG Architects Ltd
Nottingham 23 Warser Gate, Nottingham, NG1 1NU tel: 0115 958 9500
London 31 / 35 Kirby Street, London, EC1N 8TE tel: 0207 492 1800
www.cpmg-architects.com enquiries@cpmg-architects.com

drawn by	date	checked by	scale
PW	04.01.2018	RF	1:100
job no.	drawing no.	revision	media
8251	20-011	P4	A2