

The property owner is required to serve a party structure notice on the adjoining owner as required by The Party Wall etc Act 1996.	If any discrepancies are found with the plans or structural calculations please contact S.Barrett prior to works continuing so amendments can be made before works progress too far.	Take on site measurements before ordering steel beams etc. Do not scale from the plan or use measurements shown in calculations


Plan 3 of 4

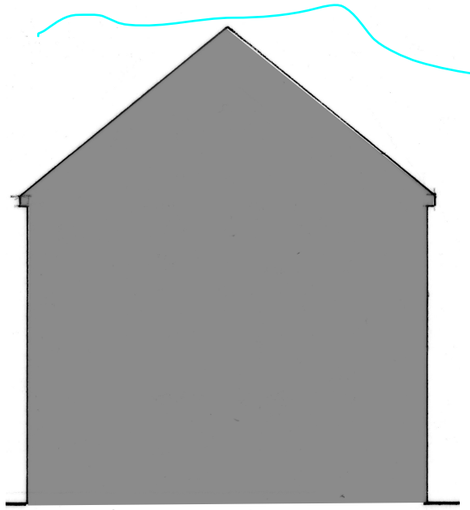

Existing Side Elevation (West) 1:100

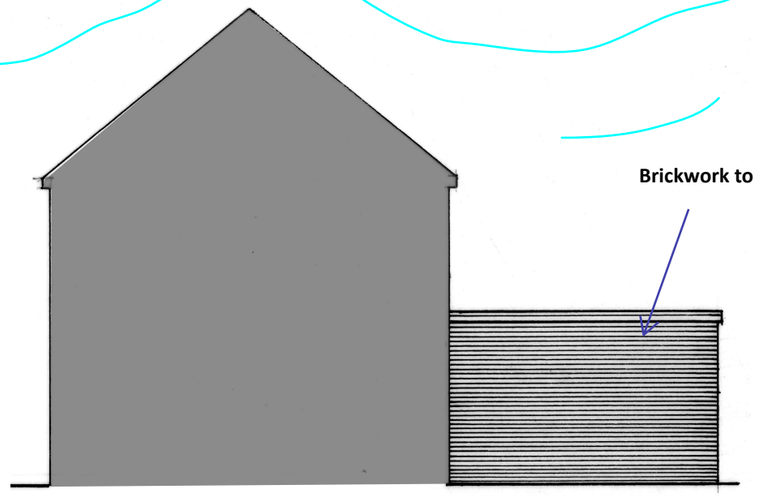

Proposed Side Elevation (West) 1:100

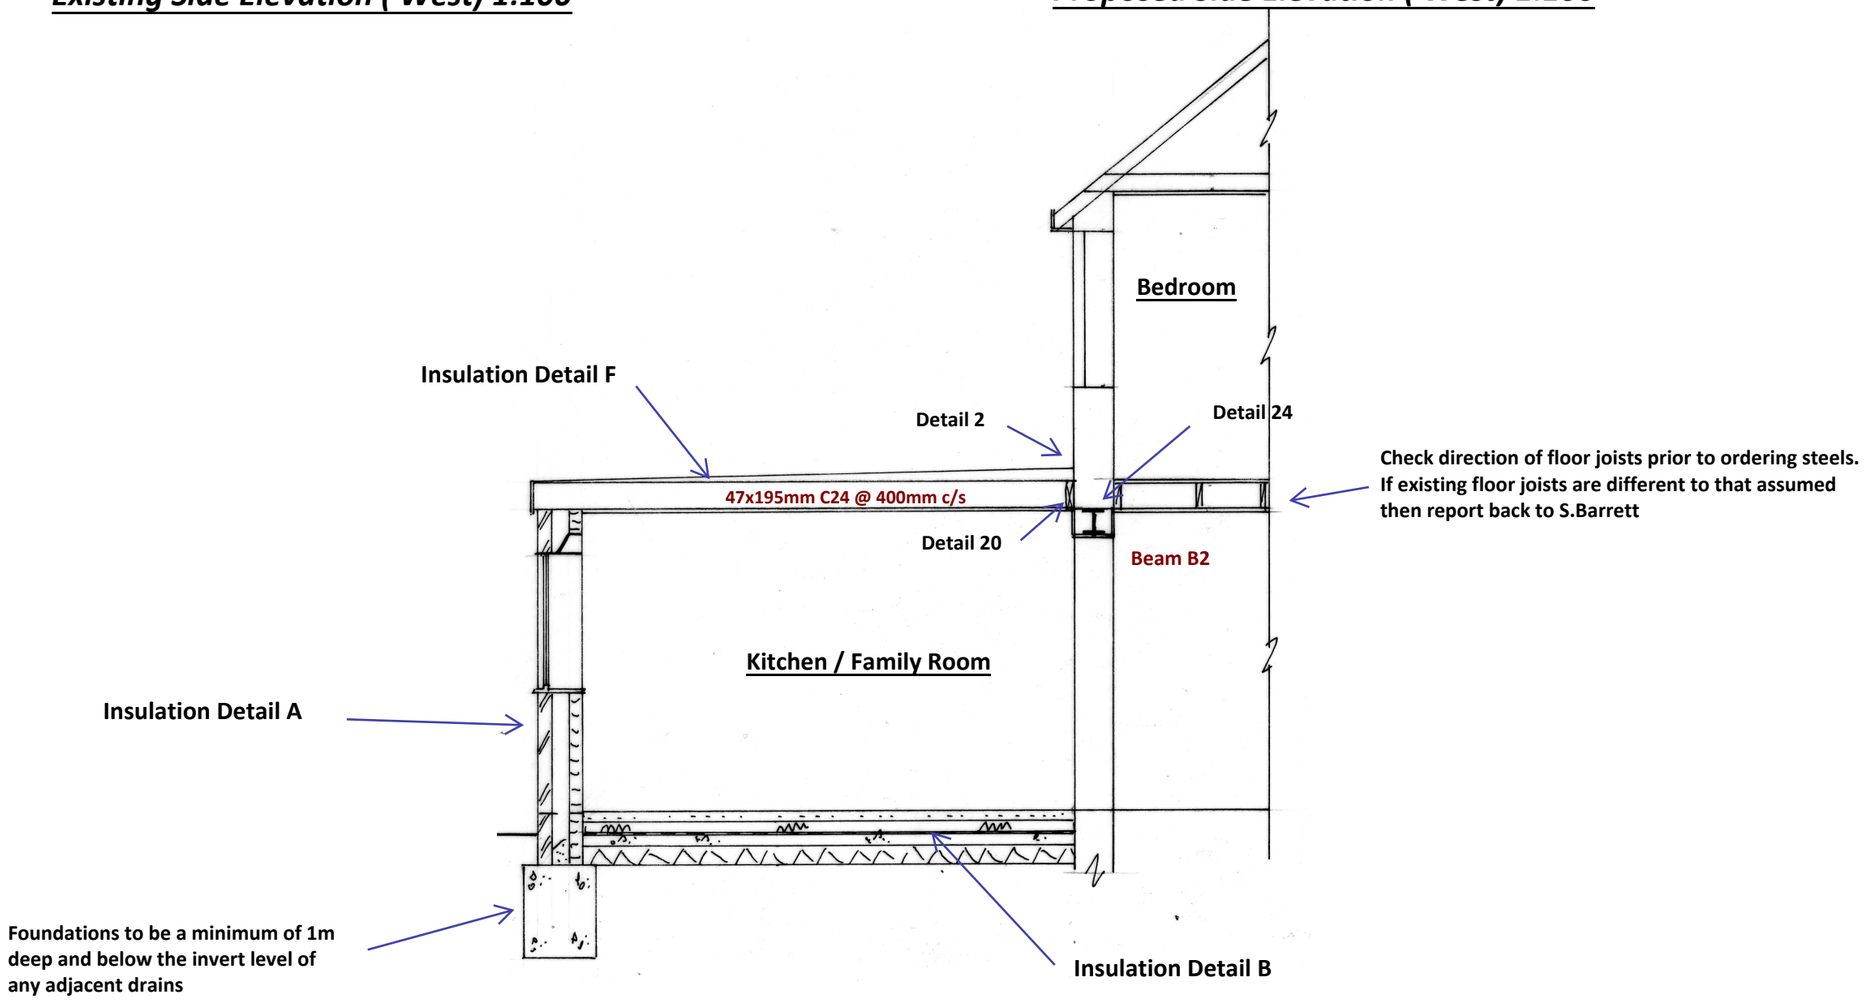

Section 1:50

cabe chartered association of building engineers

A3

CLIENT: Peter Cooke

DATE: 16.04.2025

DRWG No: BSB/25178/3

1:50 @ A3

Rear Extension

CBuildE chartered building engineer

10 Kingsley Close, Worthing

1:100

BSB S.Barrett Architectural, Structural & Party Wall Services

stevebsbltd@yahoo.com

07974 715009

cabe chartered association of building engineers