
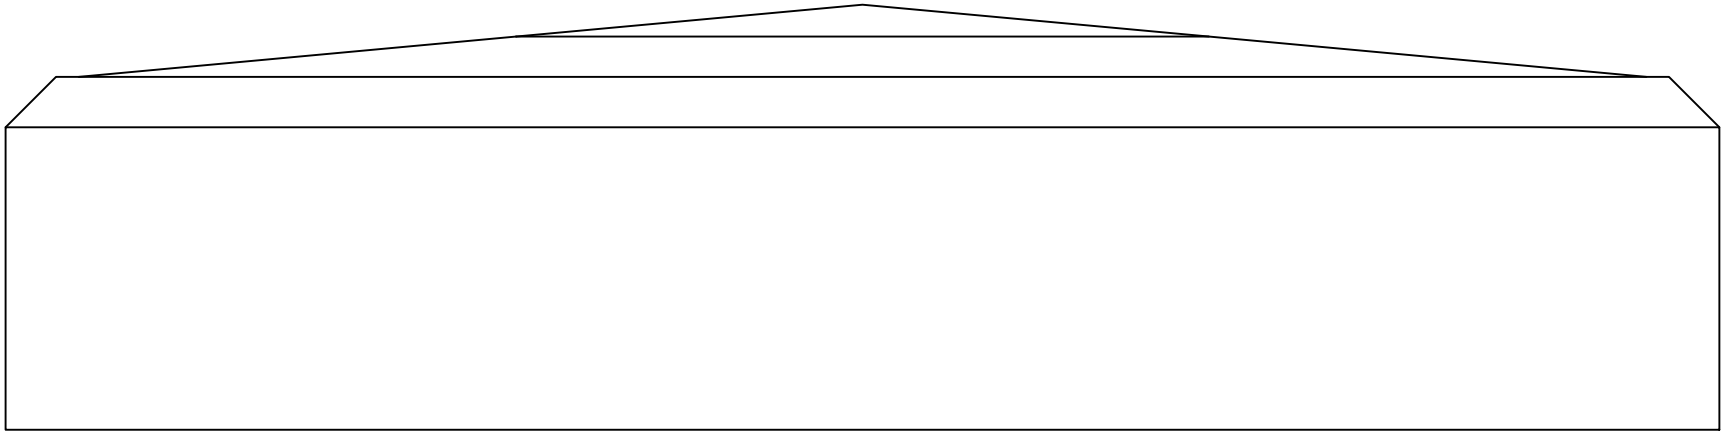


Existing South-East elevation

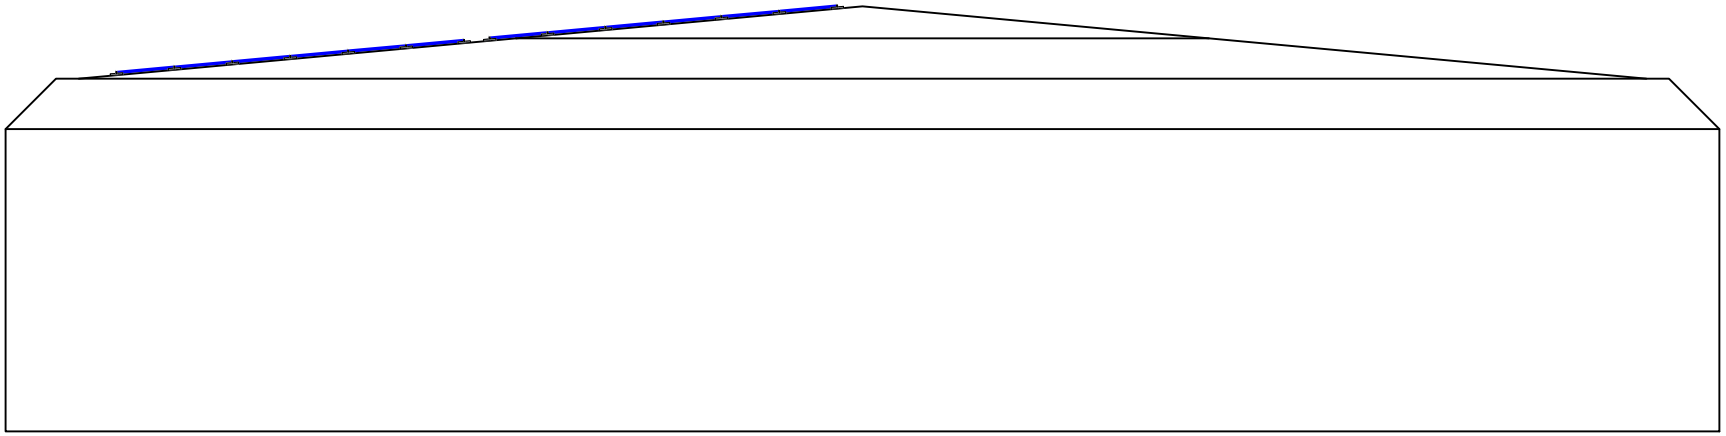

Proposed South-East elevation

Notes

This drawing has been produced electronically and can be printed at different paper sizes. The scale given in the title plate is only accurate if the drawing is printed at the stated ISO paper size.

The scale given in the title plate applies unless stated otherwise on the drawing page.

The PV system is comprised of 344 x 450 W panels with a total output of 154.80 kW. Panel dimensions: 1762 x 1134 x 30 mm.

Panels are not to be placed within 1m of the roof edges.

Panels are not to protrude more than 1m from the surface of the flat roofs and 200mm from the surface of the pitched roofs.



Revision History

No.	Date	Comments
A	10/04/2025	First issue.
B	29/04/2025	Scale bar corrected.

Project

Eastern Avenue
Shoreham-by-Sea
BN43 6PD

Client

Dunelm

Drawing description

South-East elevation

Status	Job reference
Information only	C3651
Scale	**Original size**
1 : 150	A4
Drawn by	**Date**
AD	10/04/2025

AR POWER