ADUR DISTRICT COUNCIL
PLANNING DIVISION

PLAN No.	0662
DATE RECEIVED	07 OCT 2011


SOLAR ROOF LAYOUT PLAN 1 : 100

10 metres @ 1:100 on A3

1 metre @ 1:100 on A3

10 metres @ 1:50 on A3


1 metre @ 1:50 on A3

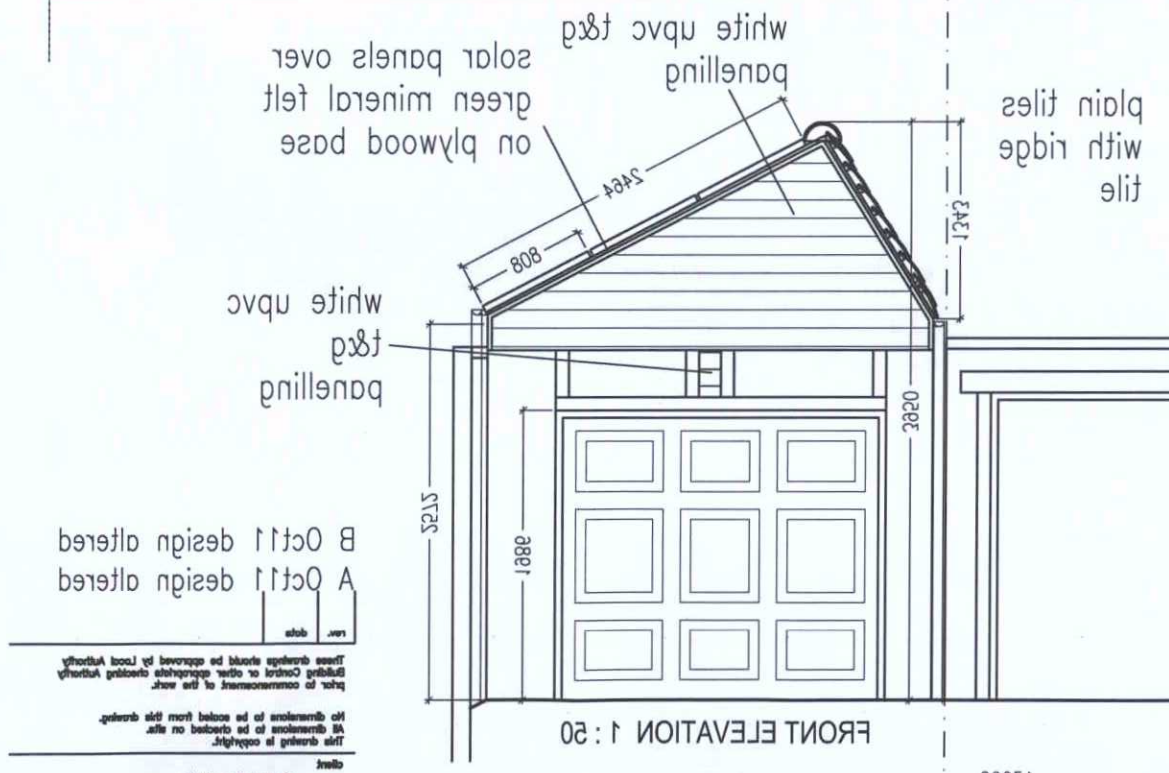

FRONT ELEVATION 1 : 50



FRONT ELEVATION 1 : 100

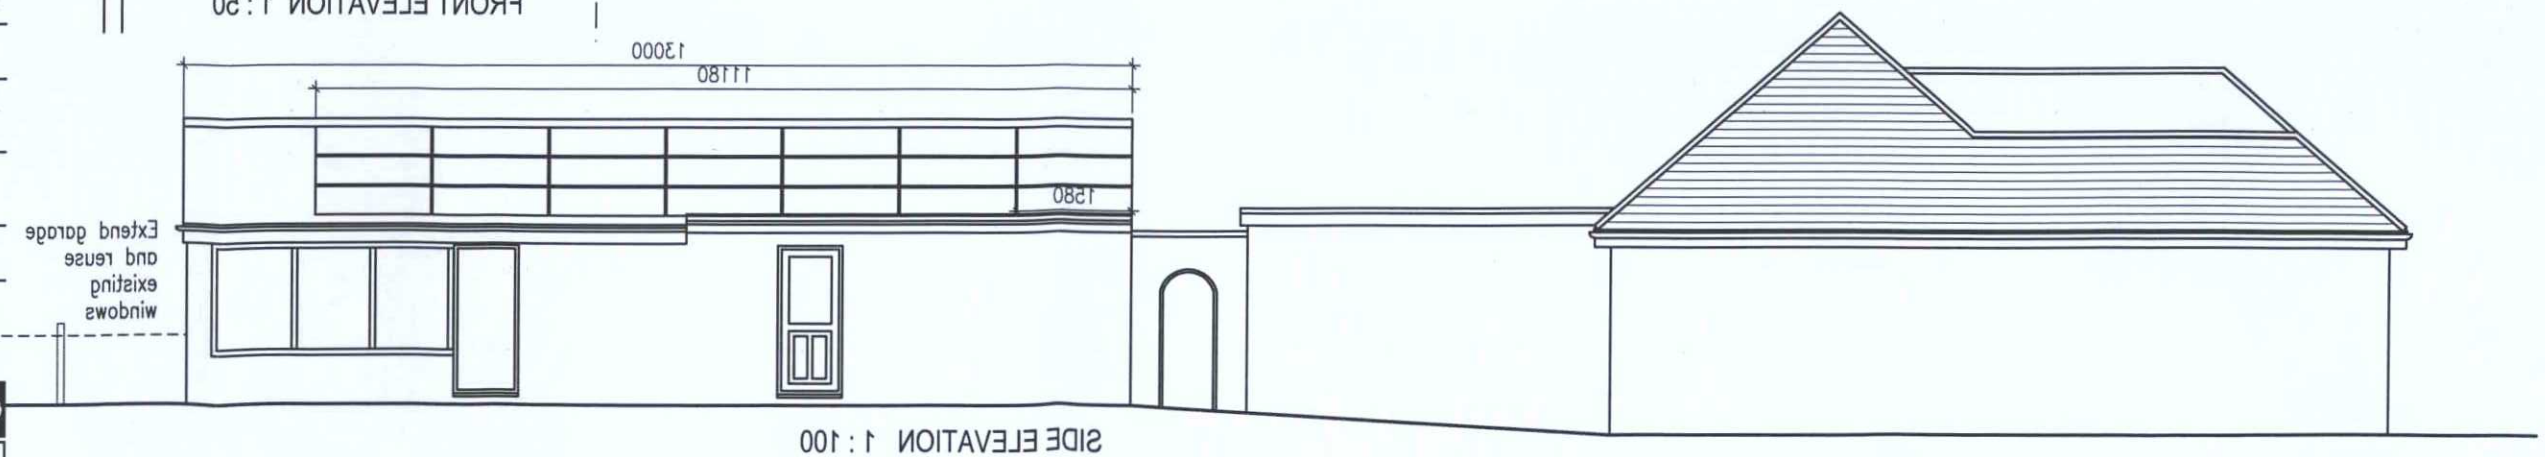

SIDE ELEVATION 1 : 100

B Oct11 design altered
A Oct11 design altered

rev. date

These drawings should be approved by Local Authority Building Control or other appropriate Planning Authority prior to commencement of the work.

No dimensions to be scaled from this drawing. All dimensions to be checked on site. This drawing is copyright.

client
Grant Goodwin

project
57 Hawkins road
Shoreham

drawing
Planning Application
Proposed Plans & Elevations

scale varies@A3 date 12.09.2011
drawn CH

9 Kenton Road
Hove, East Sussex
BN3 4PG
tel: 01273 29021?
fax: 01273 29021?
e-mail: info@clairehaigharchitects.co.uk

Claire Haigh Associates Ltd

CH 446 /003 rev. B