


ADUR DISTRICT COUNCIL
PLANNING DIVISION

PLAN No.	AWP/0662/11
DATE	07 OCT 2011

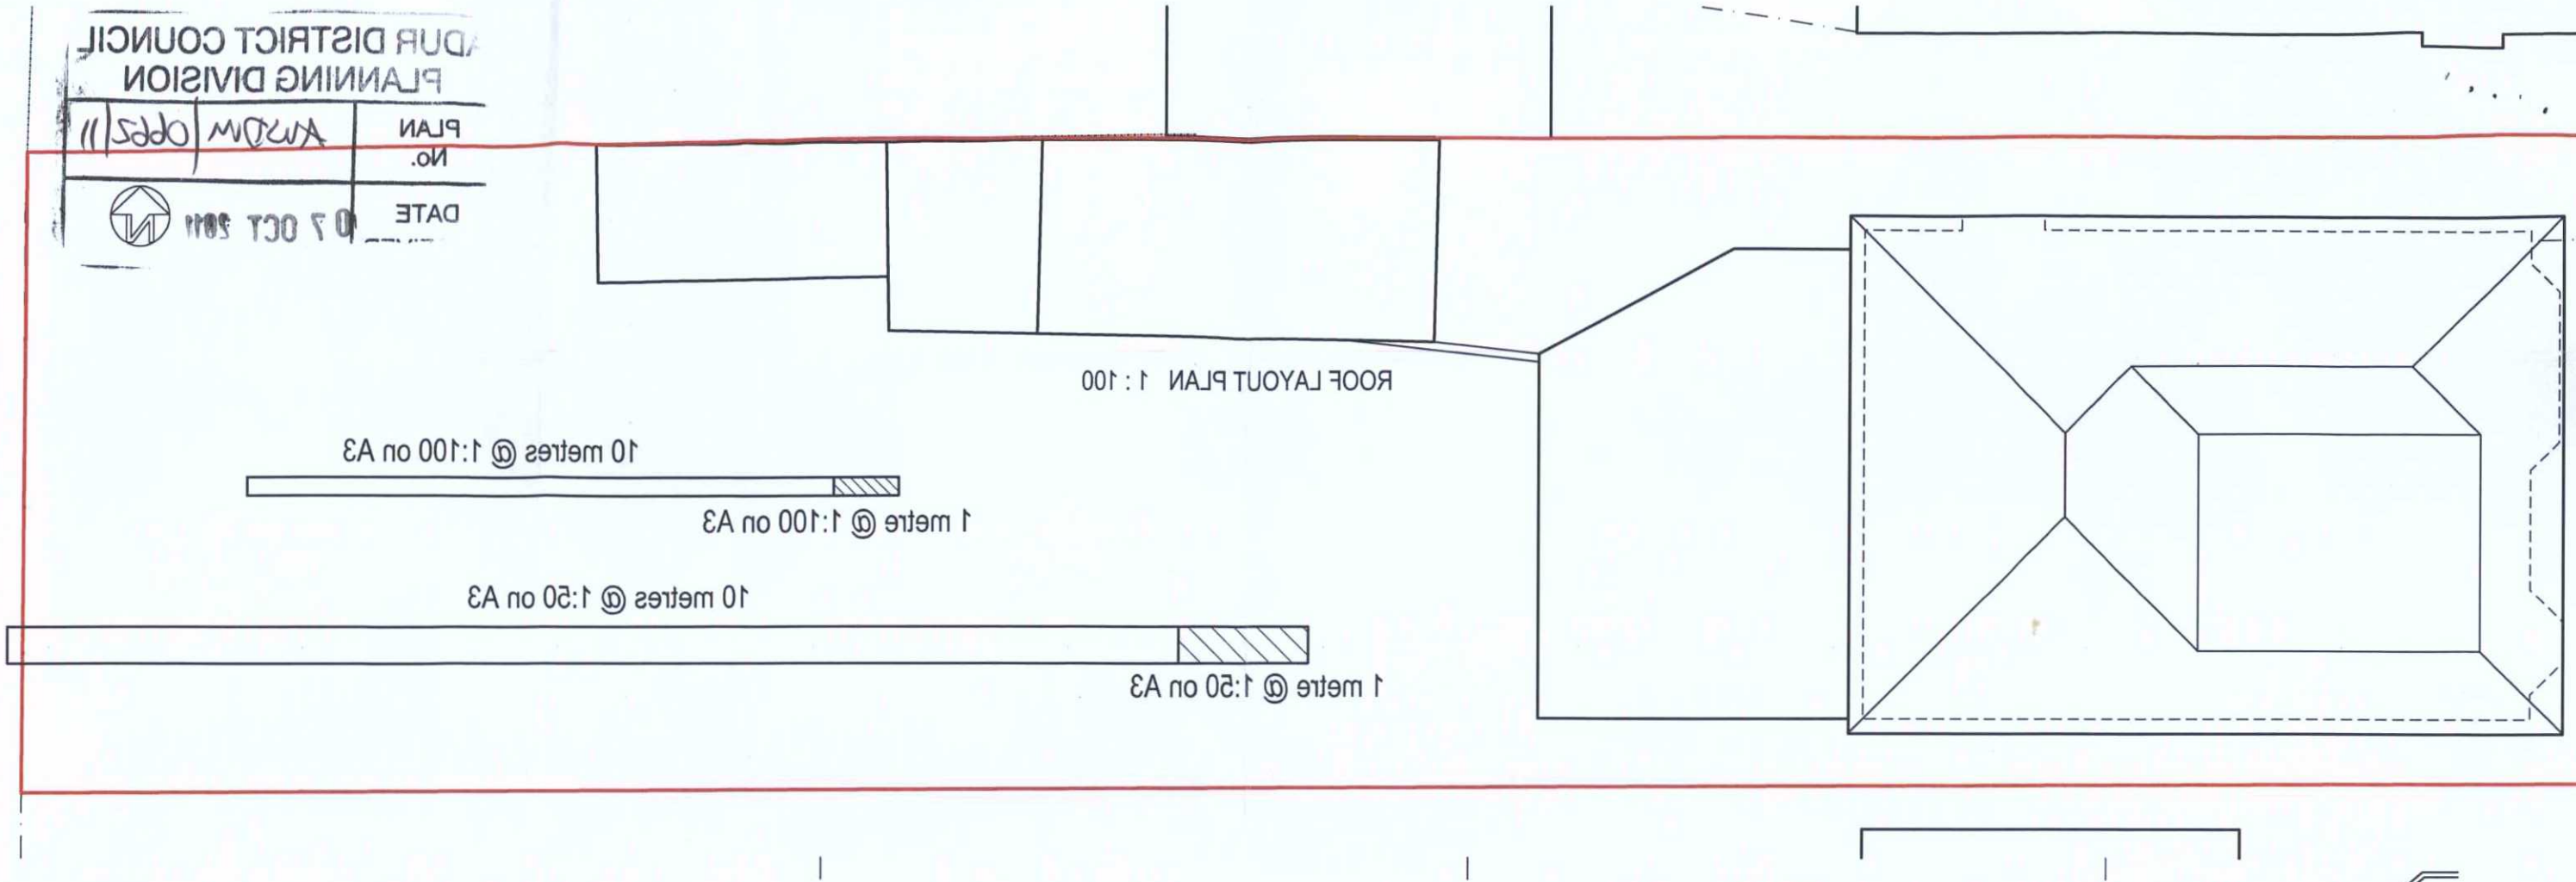

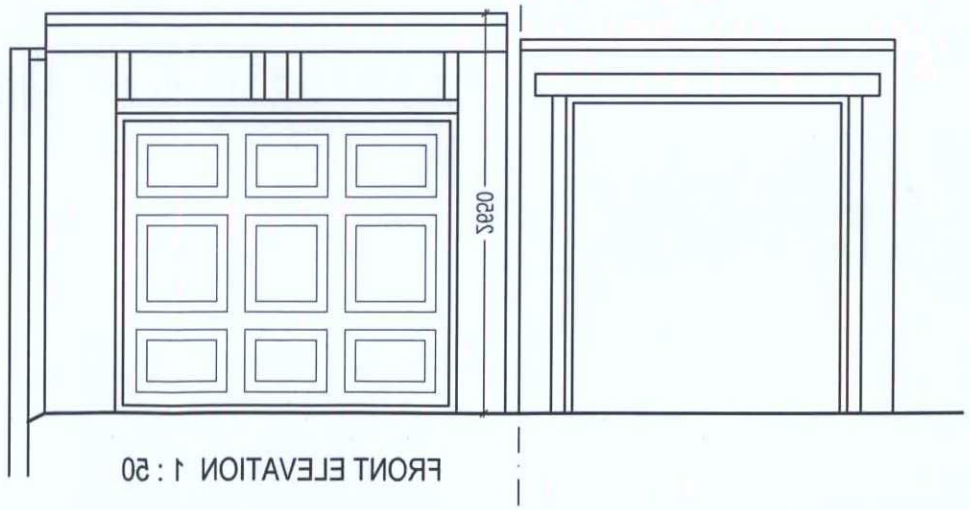

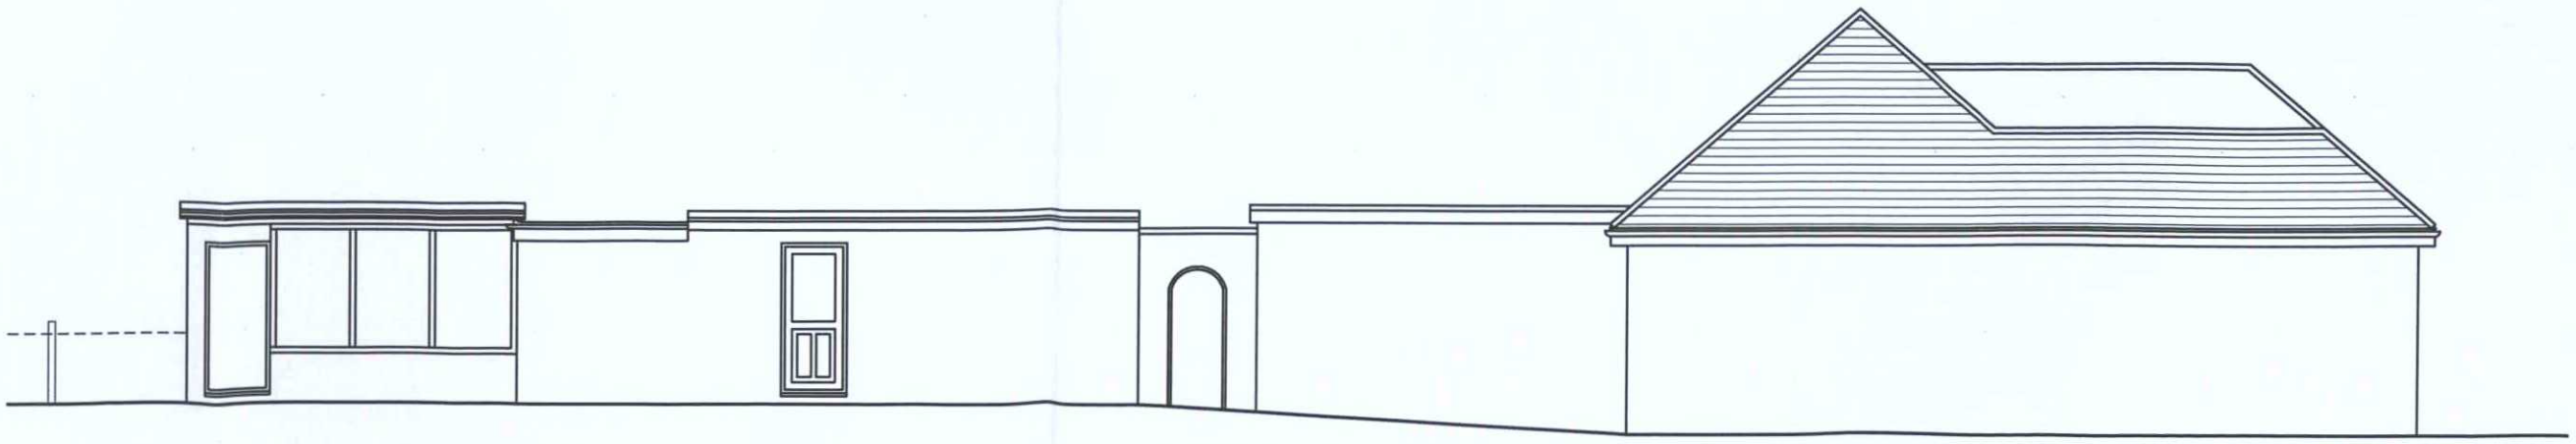



A Oct11 design altered

rev.	date

These drawings should be approved by Local Authority Building Control or other appropriate checking Authority prior to commencement of the work.

No dimensions to be scaled from this drawing. All dimensions to be checked on site. This drawing is copyright.

client
Grant Goodwin

project
57 Hawkins road
Shoreham

drawing
Planning Application
Existing Plans & Elevations

scale varies@A3 date 12.09.2011

drawn CH

9 Kenton Road
Hove, East Sussex
BN3 4PD
tel: 01273 298217
fax: 01273 298217
e-mail: info@clairehaigharchitects.co.uk

Claire Haigh Associates Ltd

CH 446 /002 rev. A