

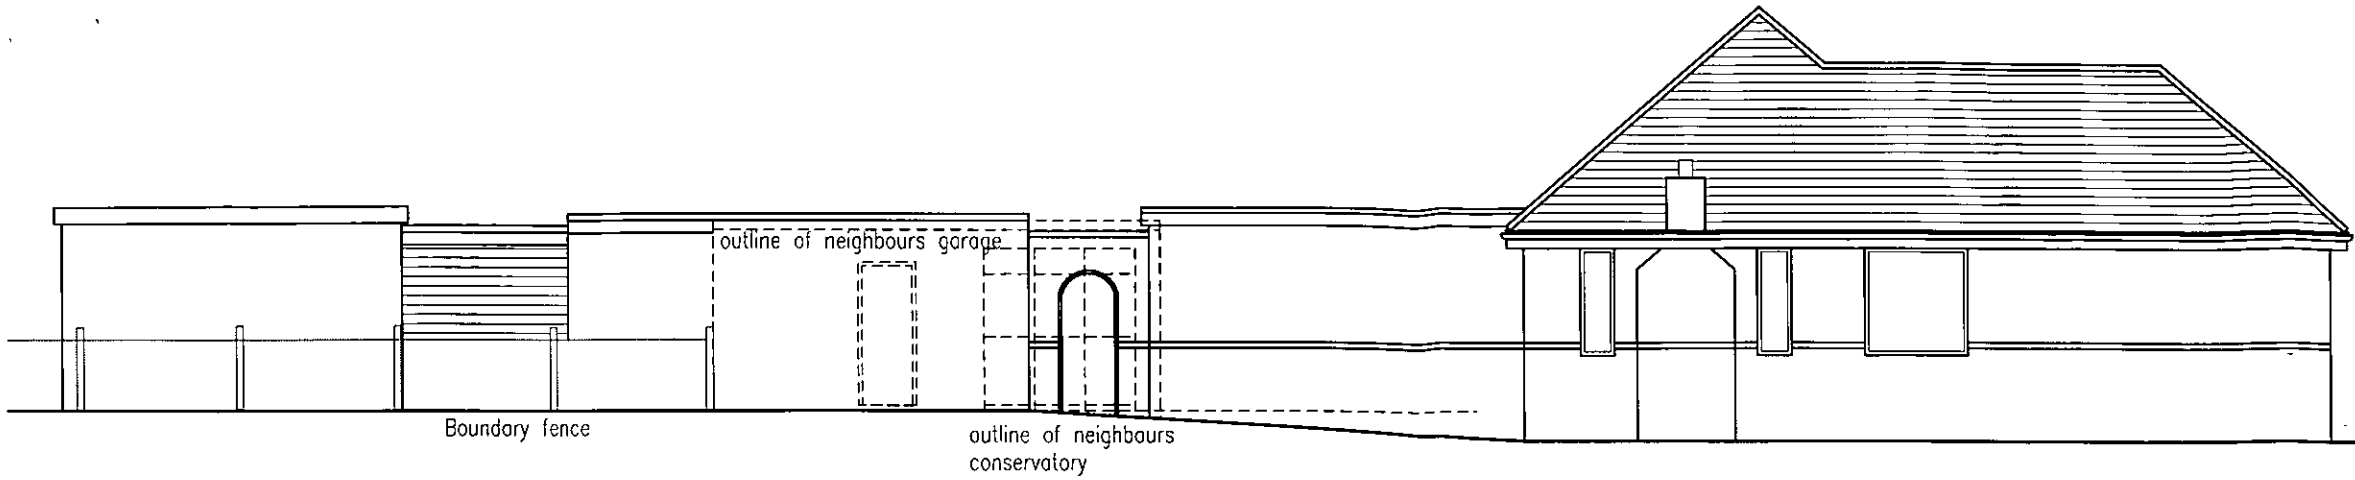



EXISTING NORTH SIDE ELEVATION 1 : 100

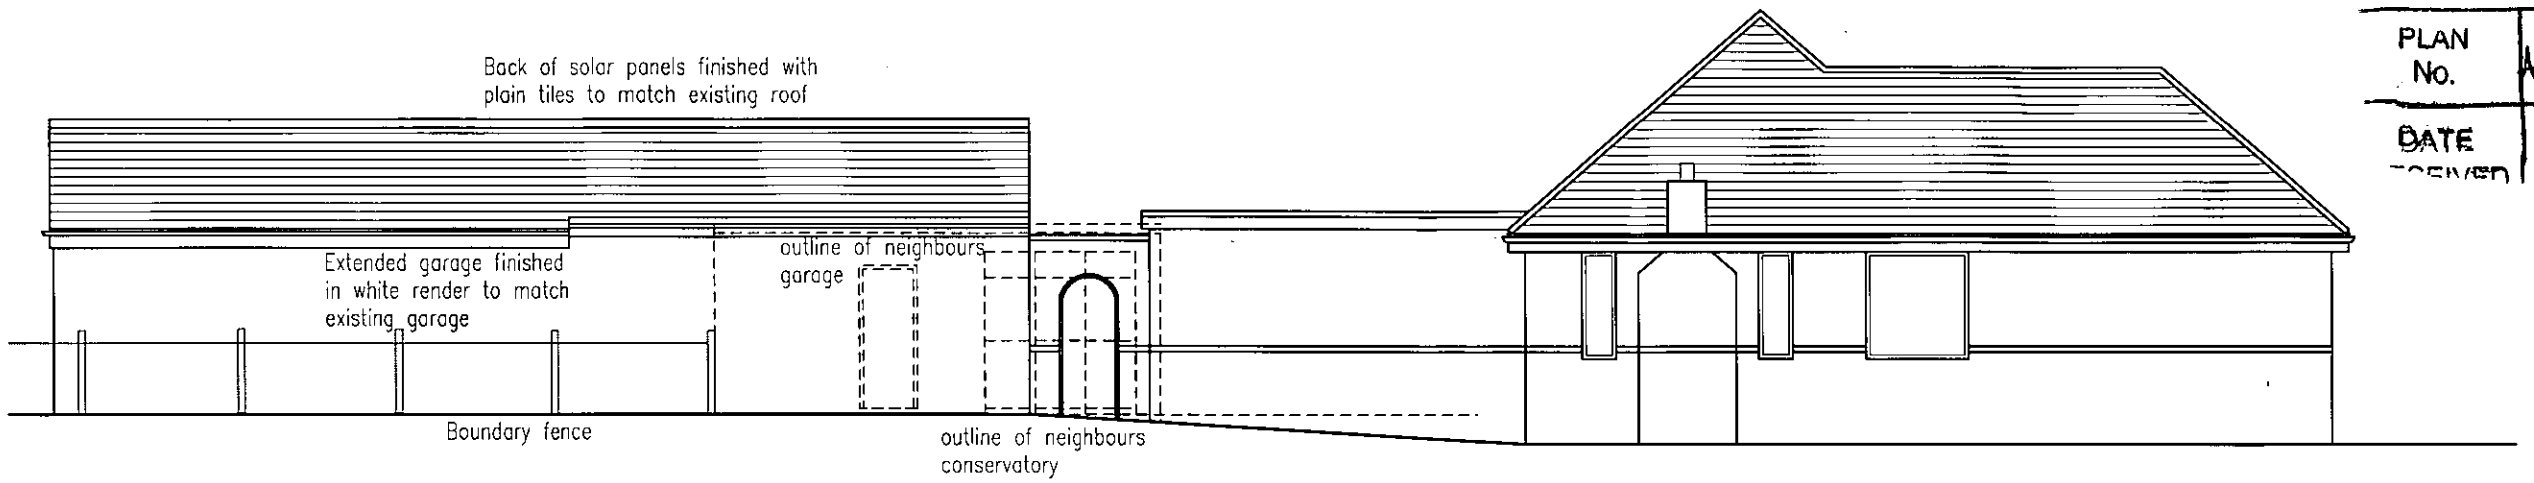

PROPOSED NORTH SIDE ELEVATION 1 : 100

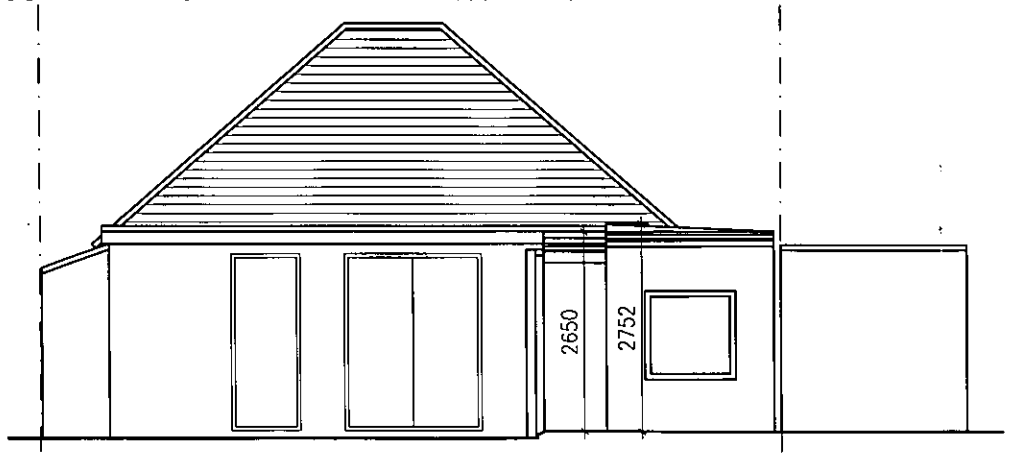


EXISTING REAR ELEVATION 1 : 100

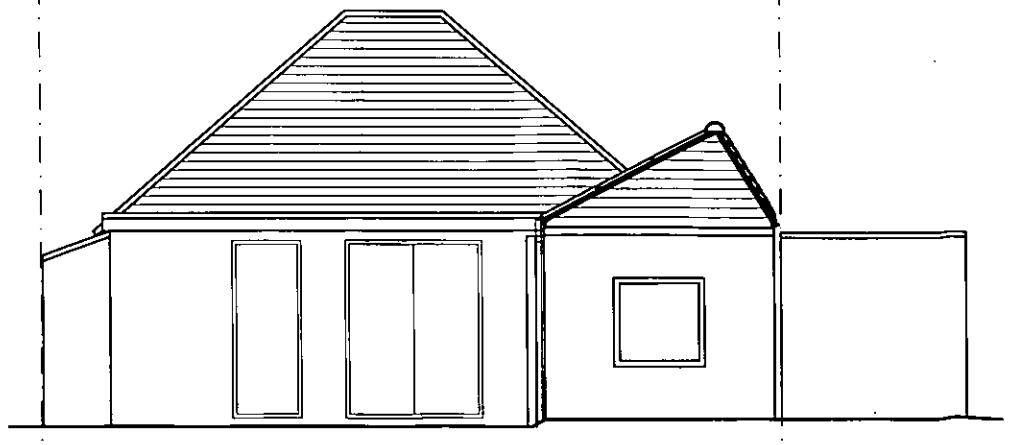

PROPOSED REAR ELEVATION 1 : 100

1 metre @ 1:100 on A3

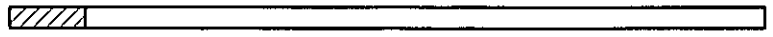

10 metres @ 1:100 on A3

ADUR DISTRICT COUNCIL
PLANNING DIVISION
PLAN No. AWDM/0662/11
DATE RECEIVED 07 OCT 2011

A Oct11 design altered

rev. date

These drawings should be approved by Local Authority Building Control or other appropriate checking Authority prior to commencement of the work.

No dimensions to be scaled from this drawing.
All dimensions to be checked on site.
This drawing is copyright.

client
Grant Goodwin

project
57 Hawkins road
Shoreham

drawing
Planning Application
Existing & Proposed Elevations

scale 1:100@A3 date 17.09.2011

drawn CH

9 Kenton Road
Hove, East Sussex
BN3 4PG
tel: 01273 298217
fax: 01273 298217
e-mail: info@clairehaigharchitects.co.uk

Claire Haigh
Associates Ltd

CH 446 /004 rev. A