AWDM/0560/24 Steve Cowler

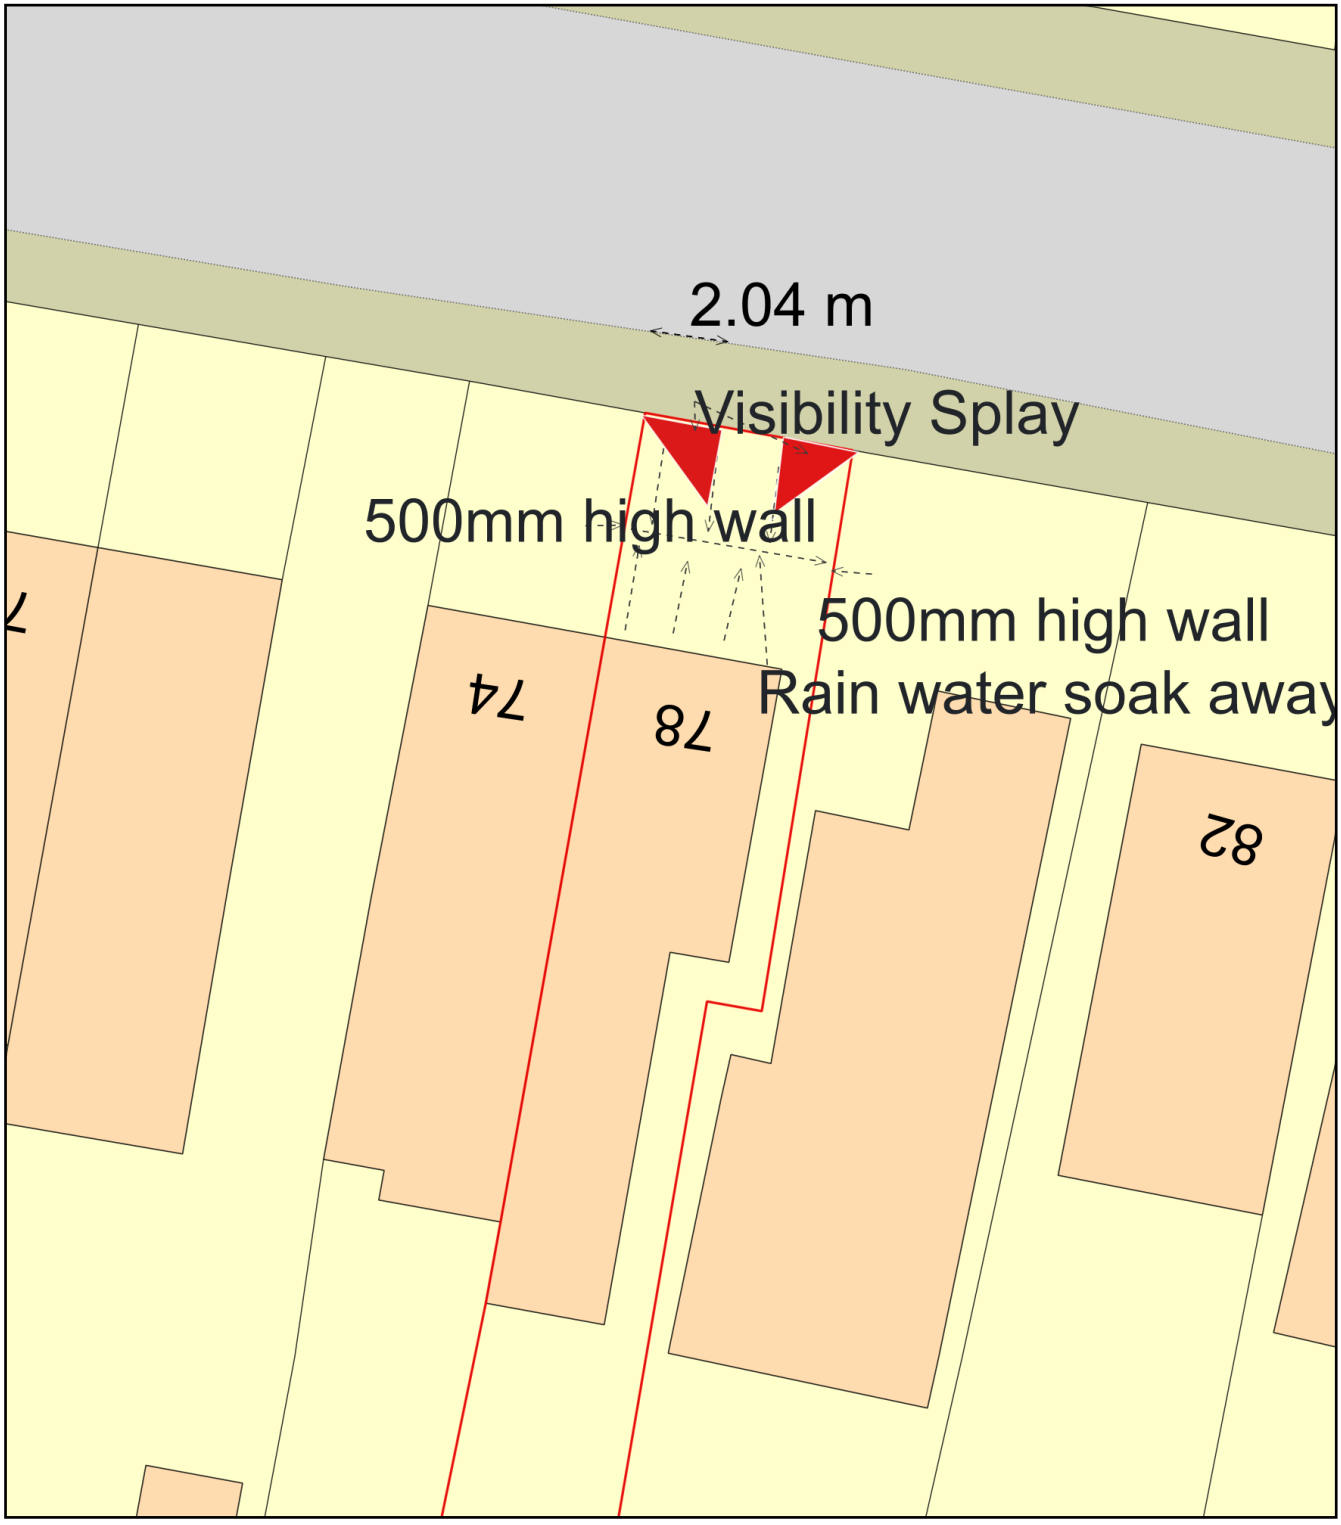

0 10
Metres

N

ReQuestaPlan

Plan Produced for:	KERB DROP ADUR & worthing
Date Produced:	29 Apr 2024
Plan Reference Number:	TQRQM24120144429429
Scale:	1:200 @ A4

© Crown copyright and database rights 2023 OS 100042766