

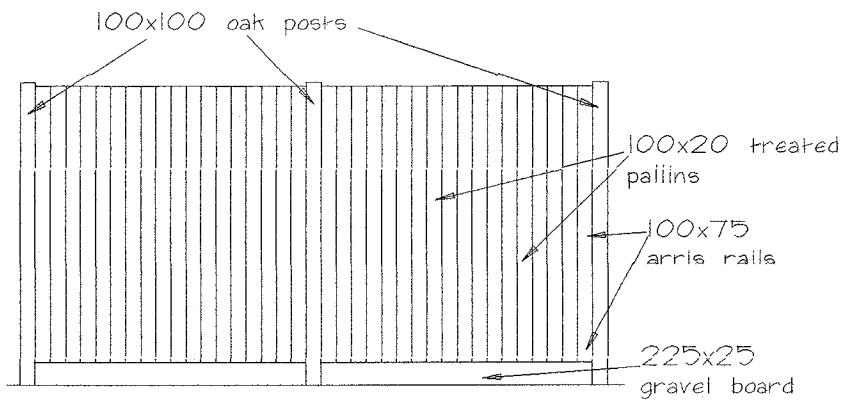


typical elevation view
1:50

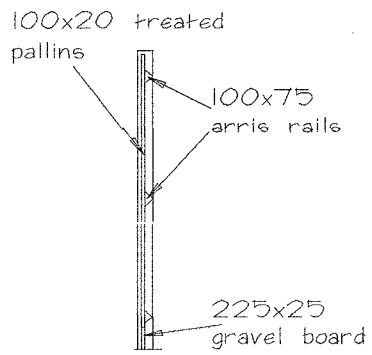

typical section
1:50

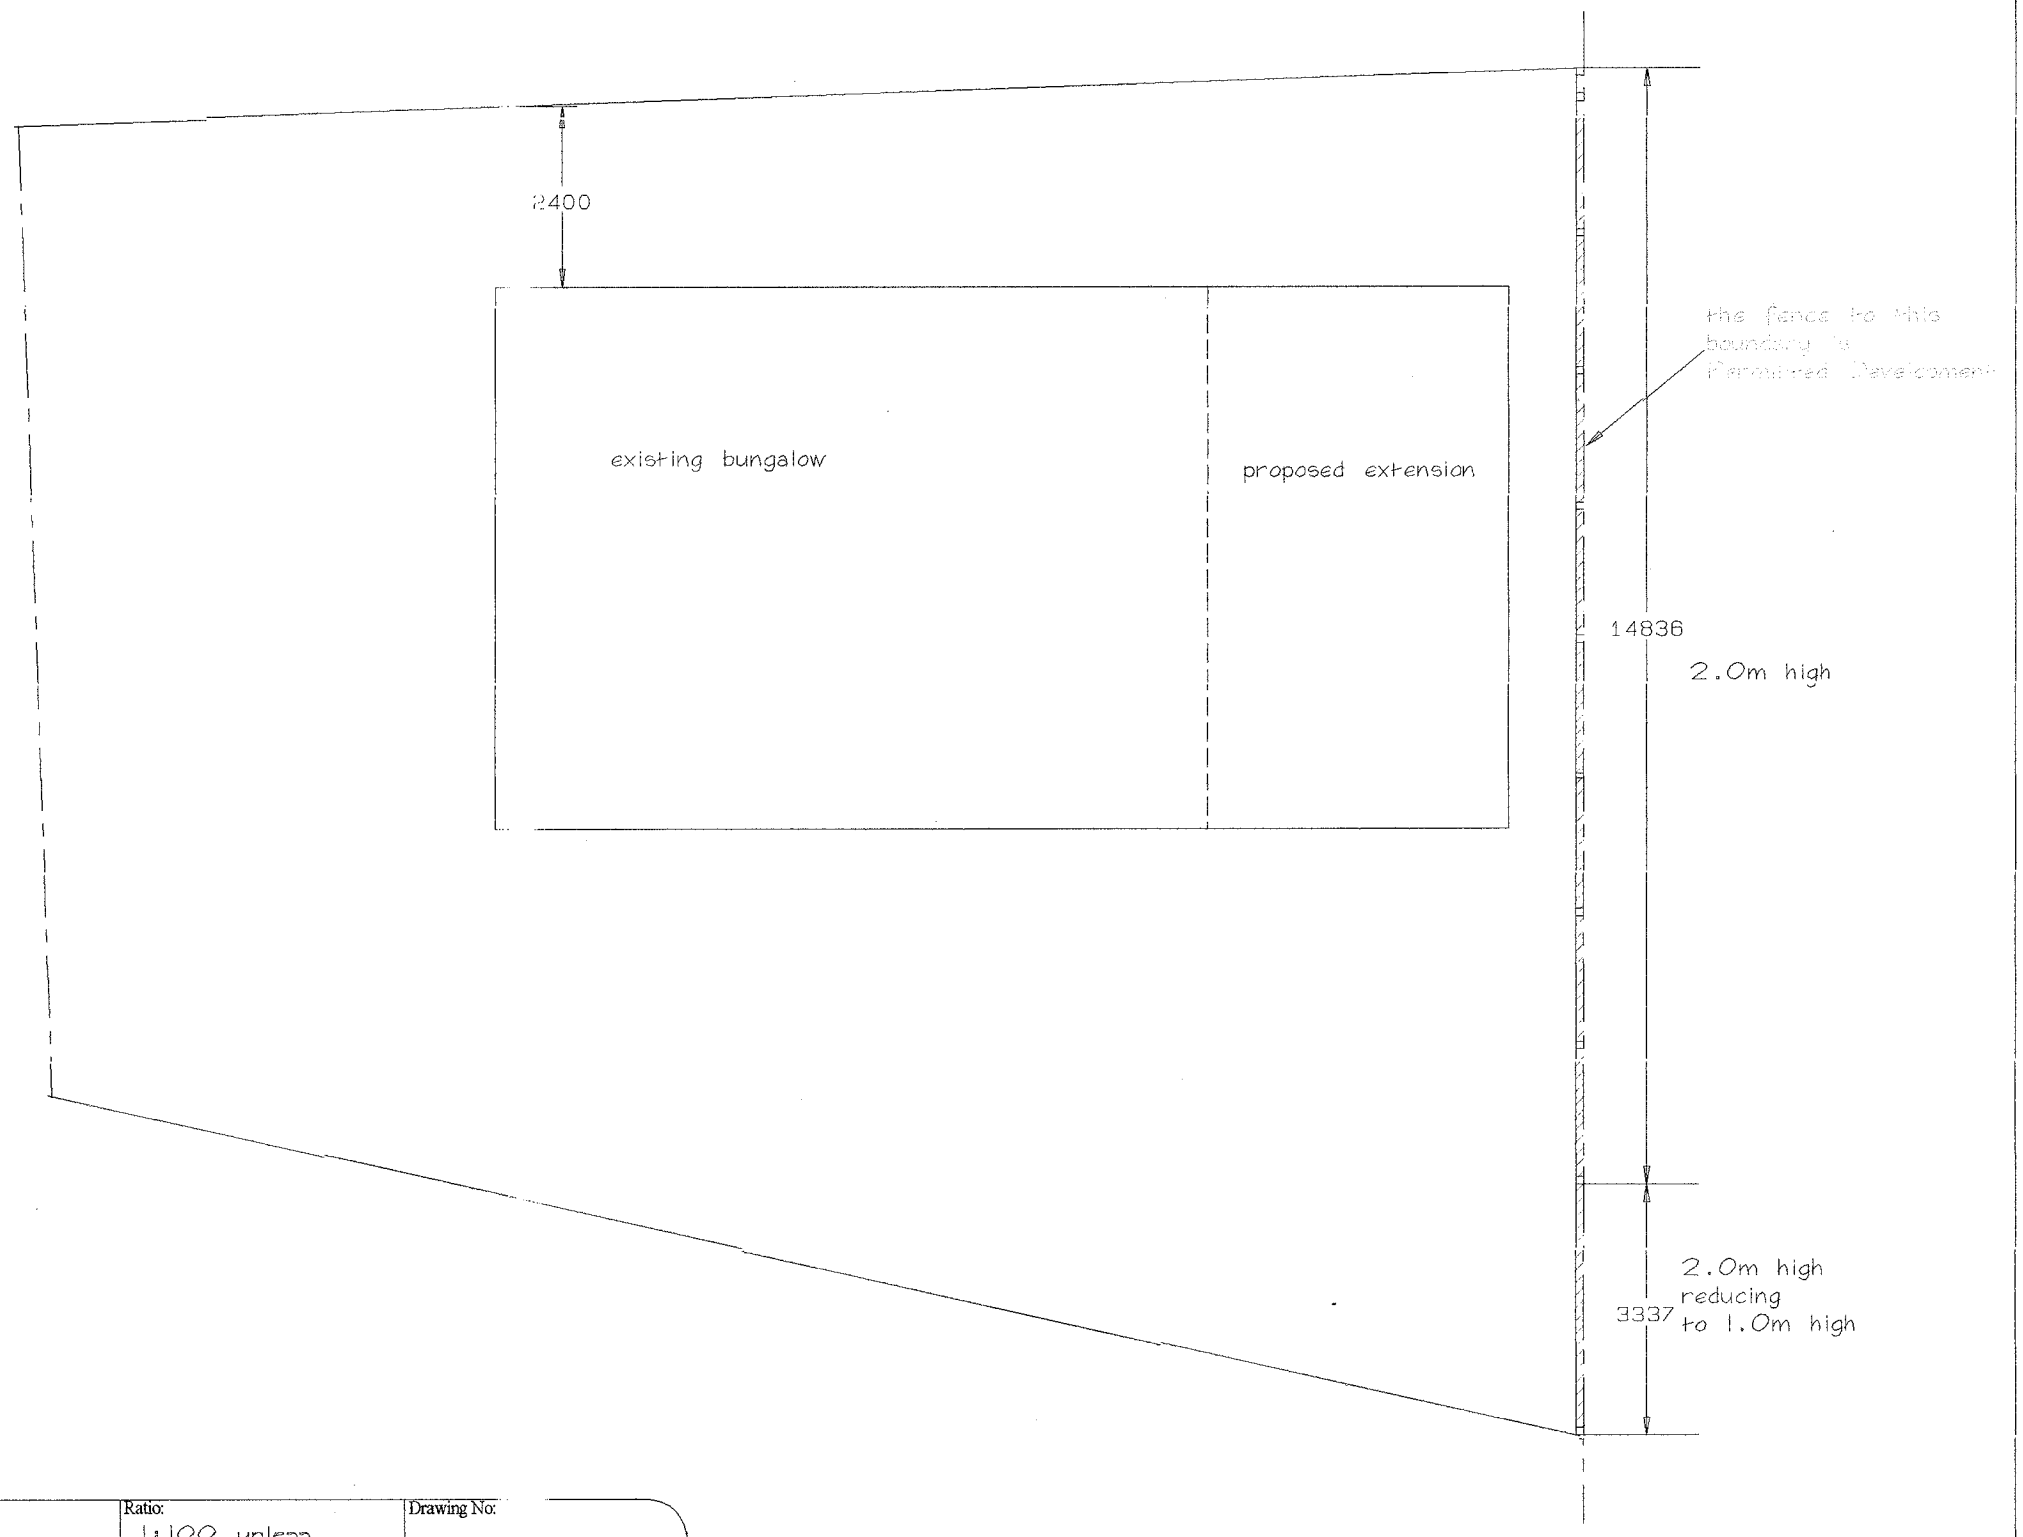

Planning Notes:
The proposed fence is to be generally 2.0m high close boarded on 100mm posts and rails. It is proposed to have the 2.0m height reducing to approx 1.0m towards to front elevation. The height will run parallel to the concrete drive of no 7 Western Road North adjacent.

DAVID DAWSON
Architectural Services
Tel / Fax: 01903 764515

Client: Mr. J. Andrews 2 Dawes Avenue Worthing		Ratio: 1:100 unless otherwise stated	Drawing No: PL / .2 (D)
Project: side extension & boundary fence to 5 Western Road North Sompting		Job No: 29/2289	
		Date: May 09	Rev No: C
Drawing Title: Planning boundary fence		8 Fifth Avenue LANCING West Sussex BN15 9QA Mobile: 07990 527999 e-mail: DDAS@talktalk.net	