


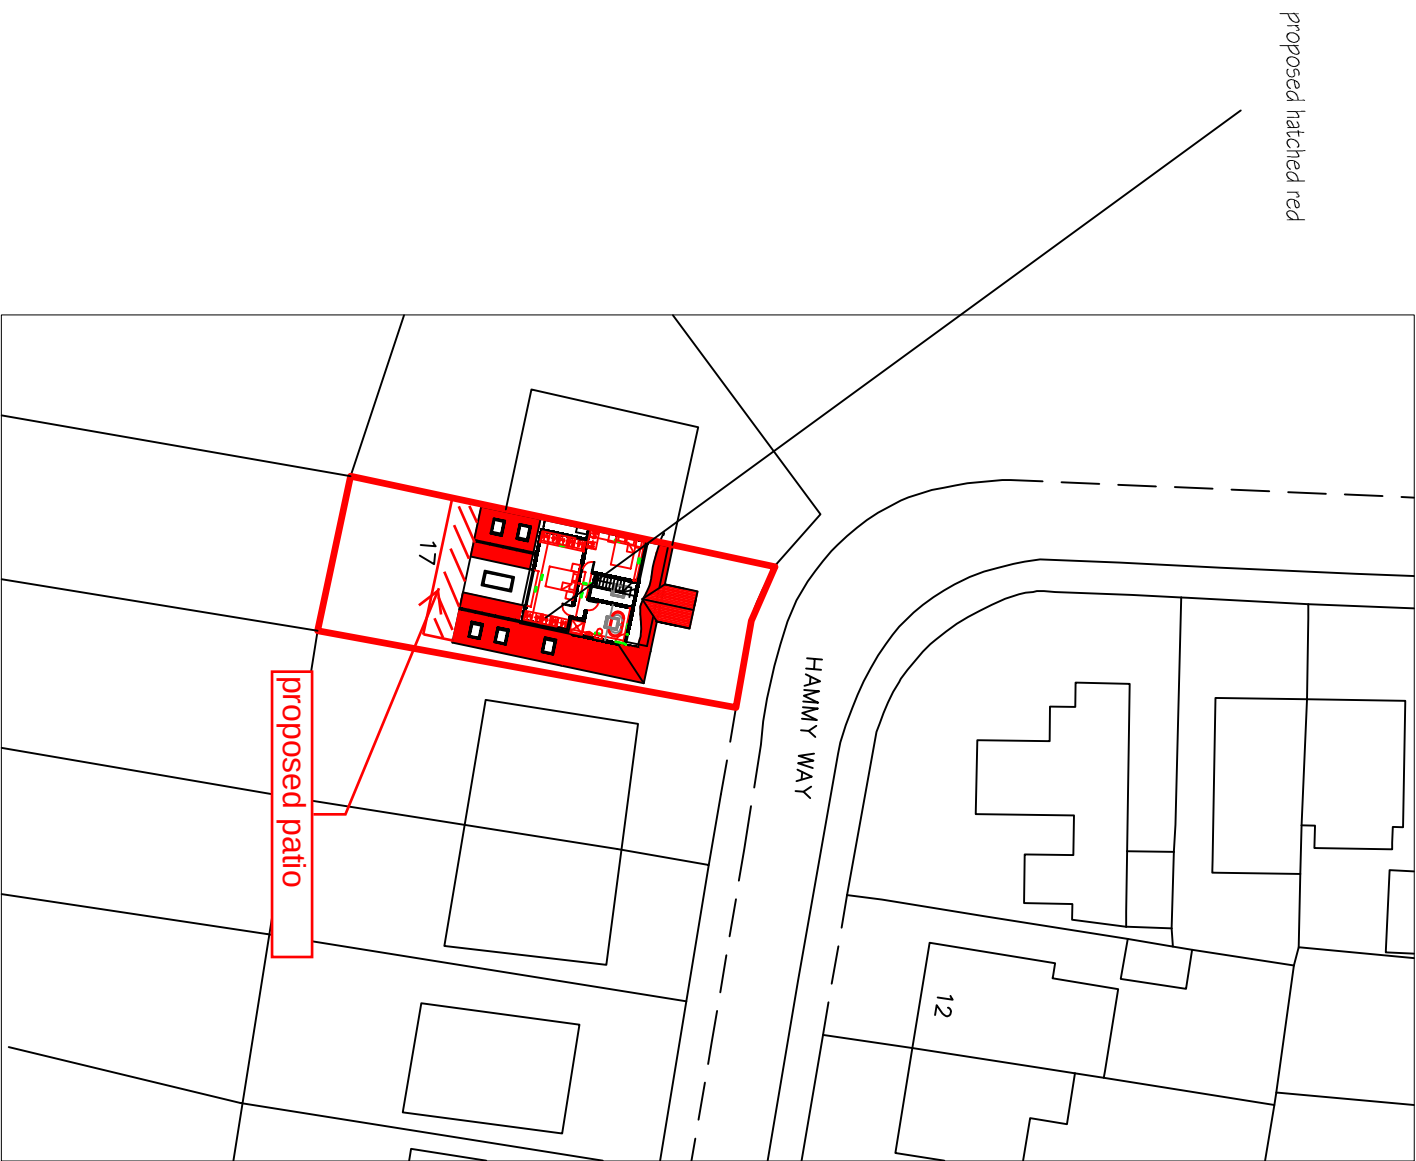
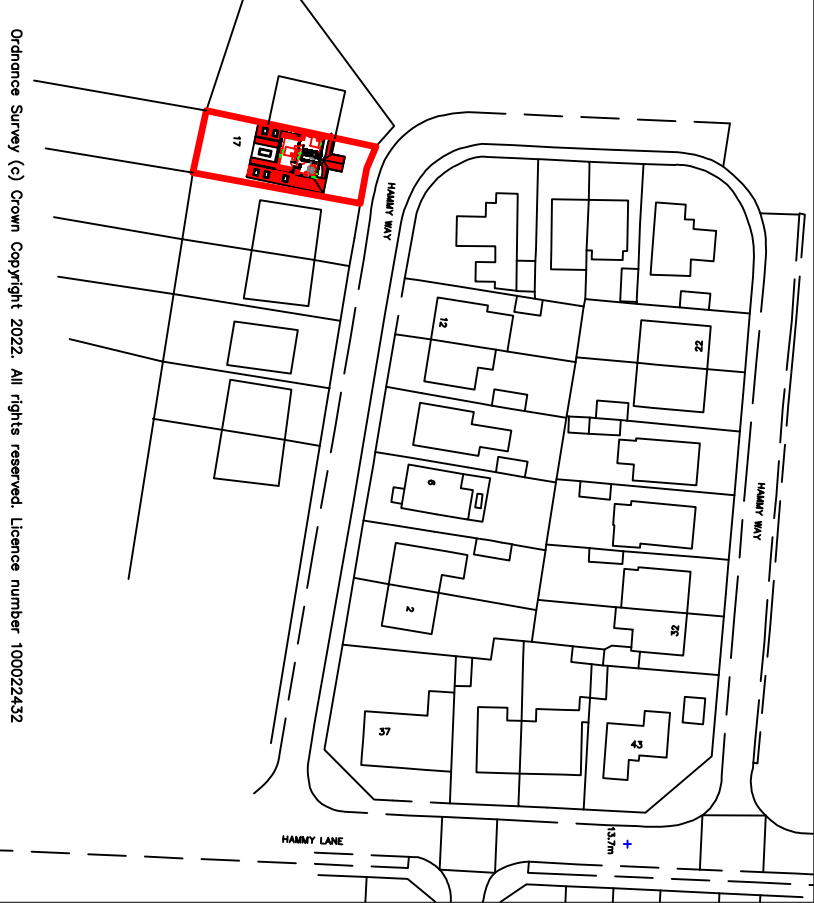
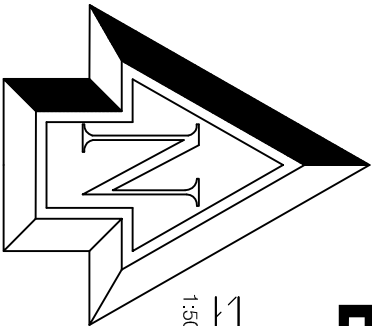


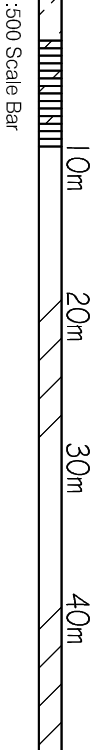

BLOCK PLAN 1:500

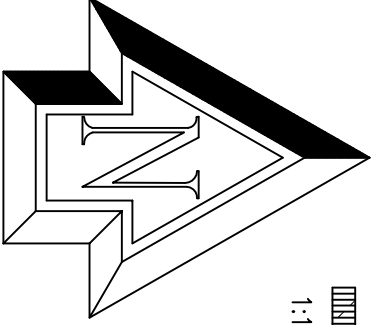

Location PLAN 1:1250

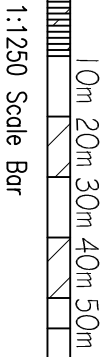


Note: All dimensions to be checked on site.

Copyright of:

BJW

Architectural & Planning Services
7 Erringham Rd
Shoreham By Sea
West Sussex
BN43 5NQ
01273 441009
07856899101
e-mail: benw@bjwarchitectural.co.uk
website: bjwarchitectural.co.uk

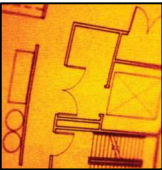

Project:

Proposed works at:
17 Hammy Way Shoreham

Title:

BLOCK & Location PLAN

Client:

Scale:
1:500, 1:1250 @ A3 paper size

Date:
21.1.2026

Drg. No. 04

Drawn:

BJW

Rev'n