



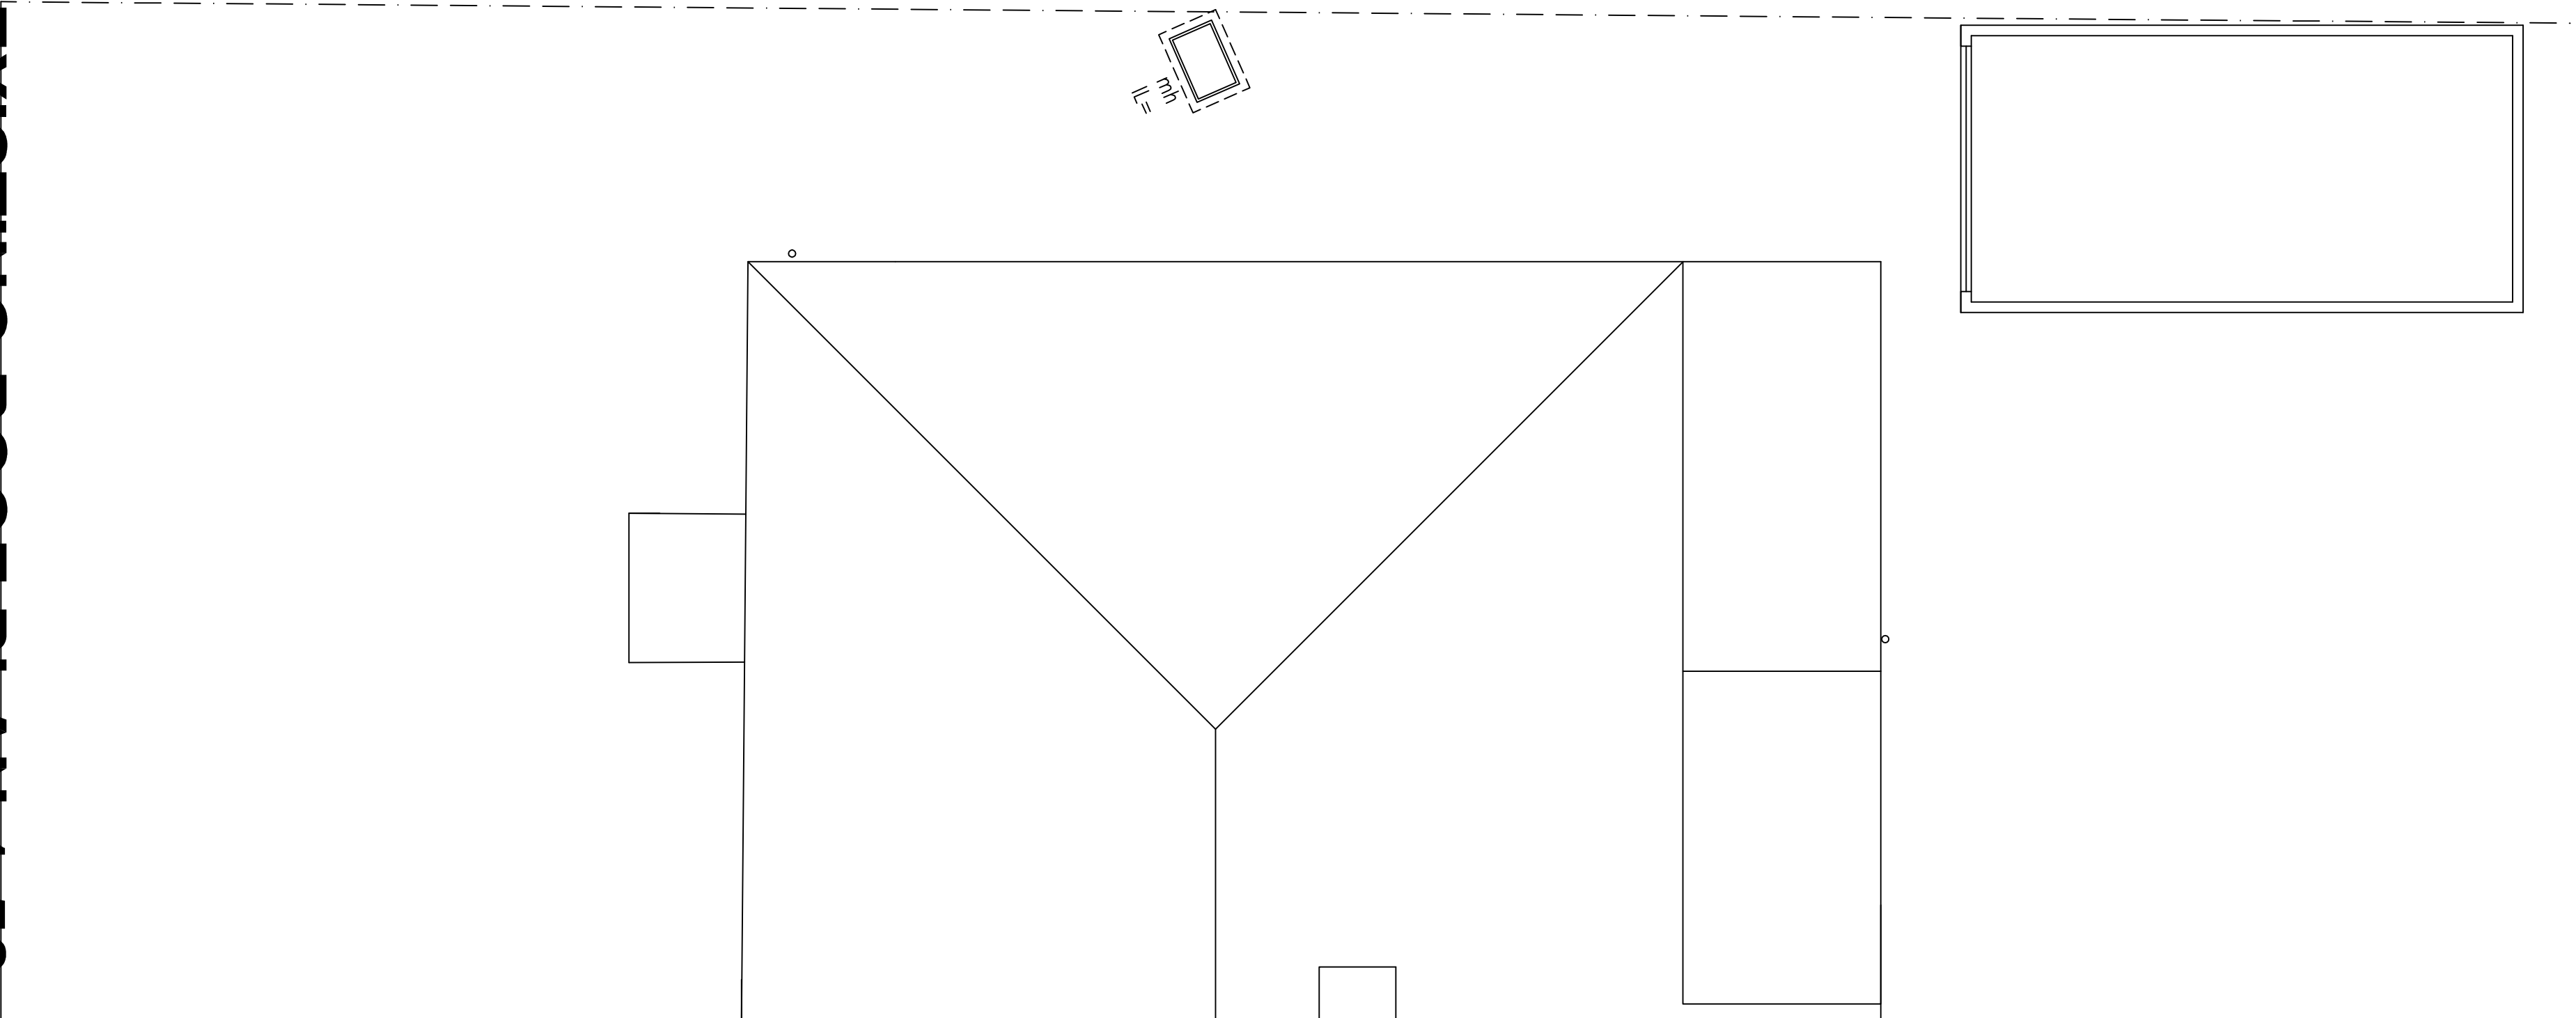

EXISTING ROOF PLAN 1:50

0 1 2 3 4 5 6m
scale bar 1:50

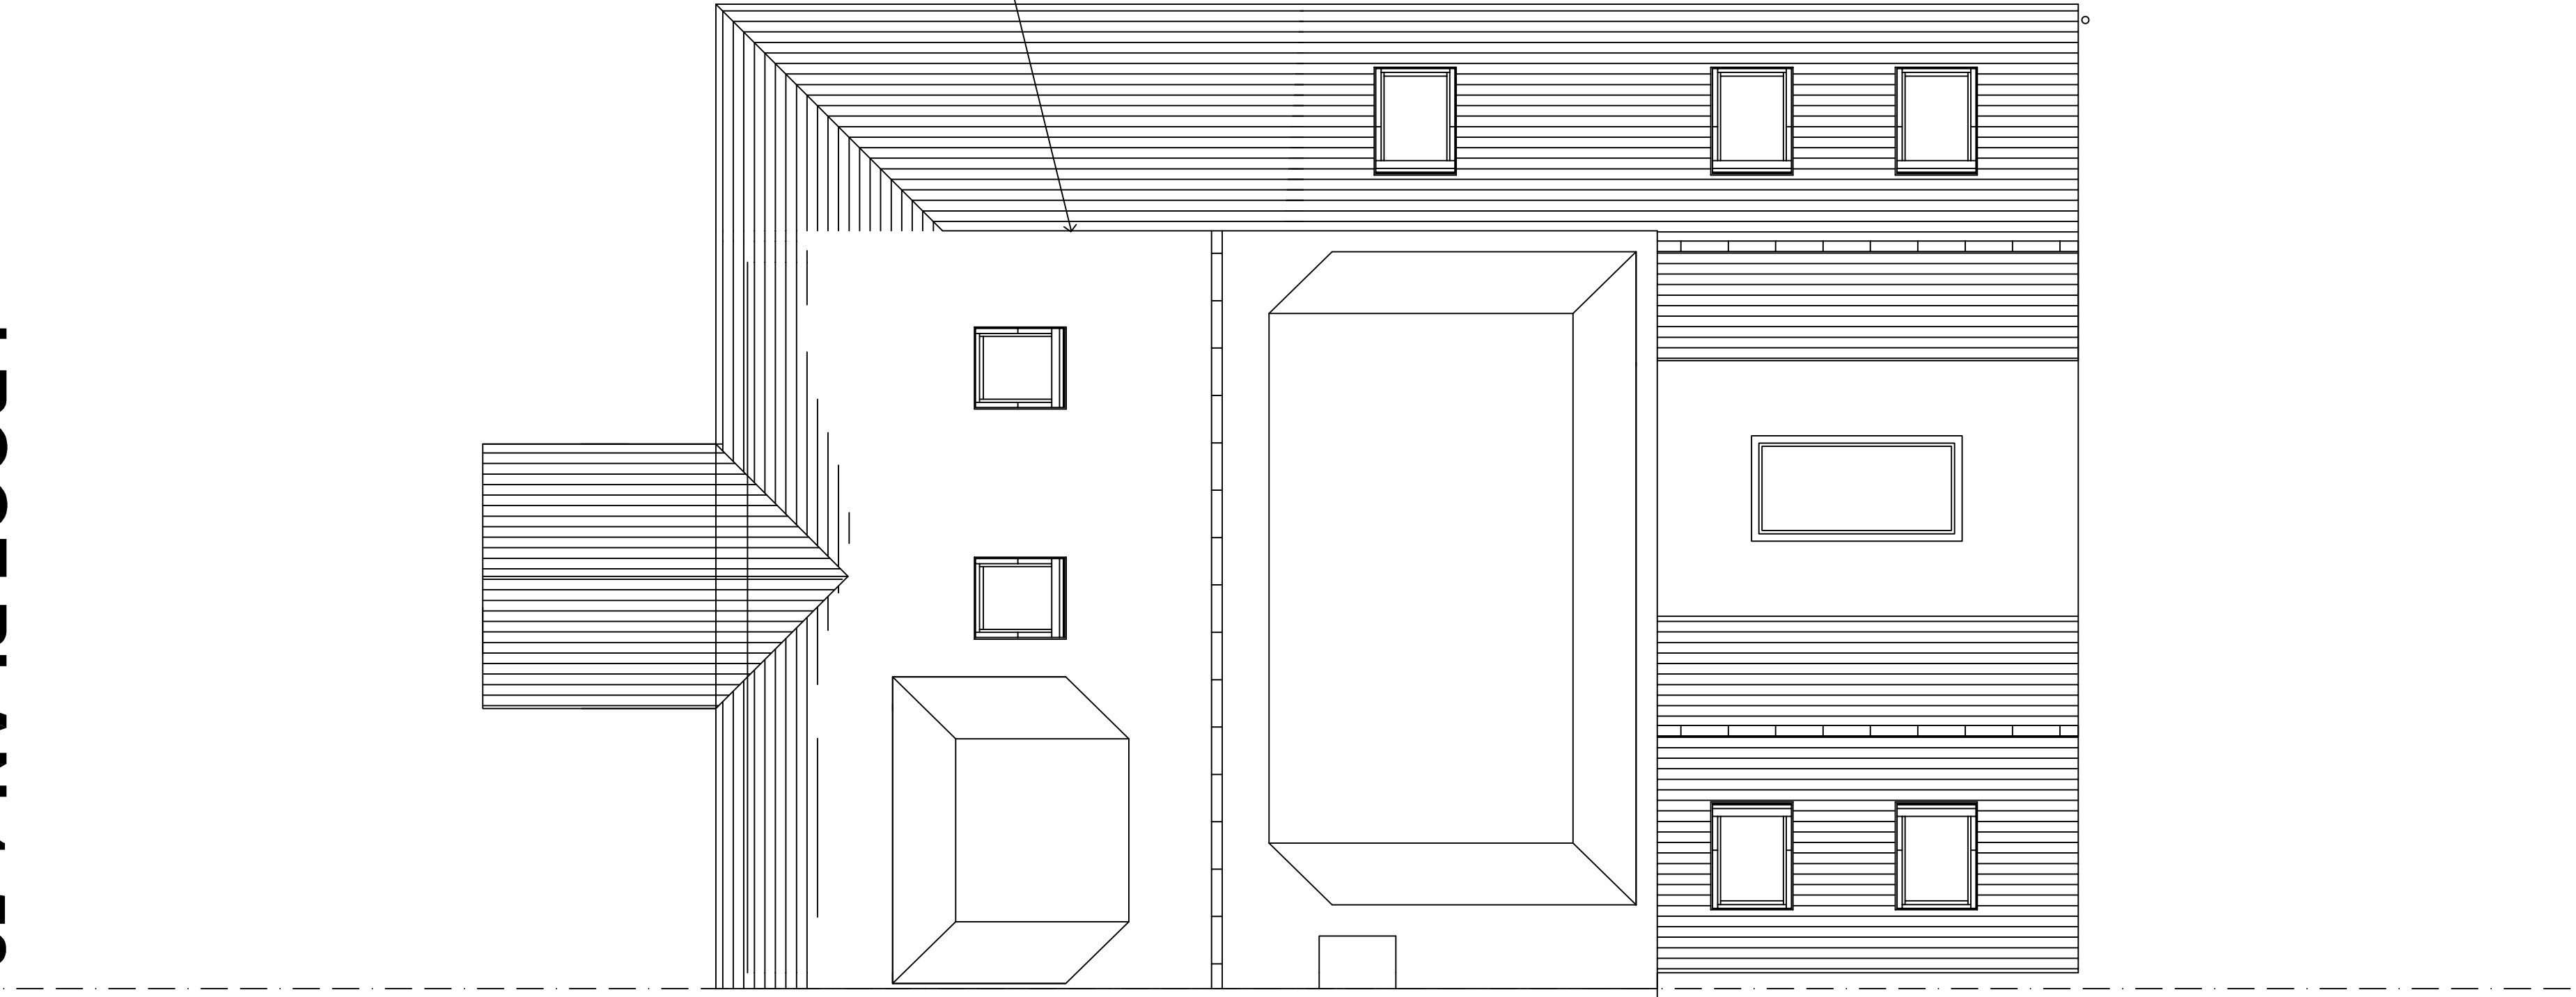

proposed ROOF PLAN 1:50

0 1 2 3 4 5 6m
scale bar 1:50

gable end

north

