


AMENDMENTS

Rev	Description	By	Date

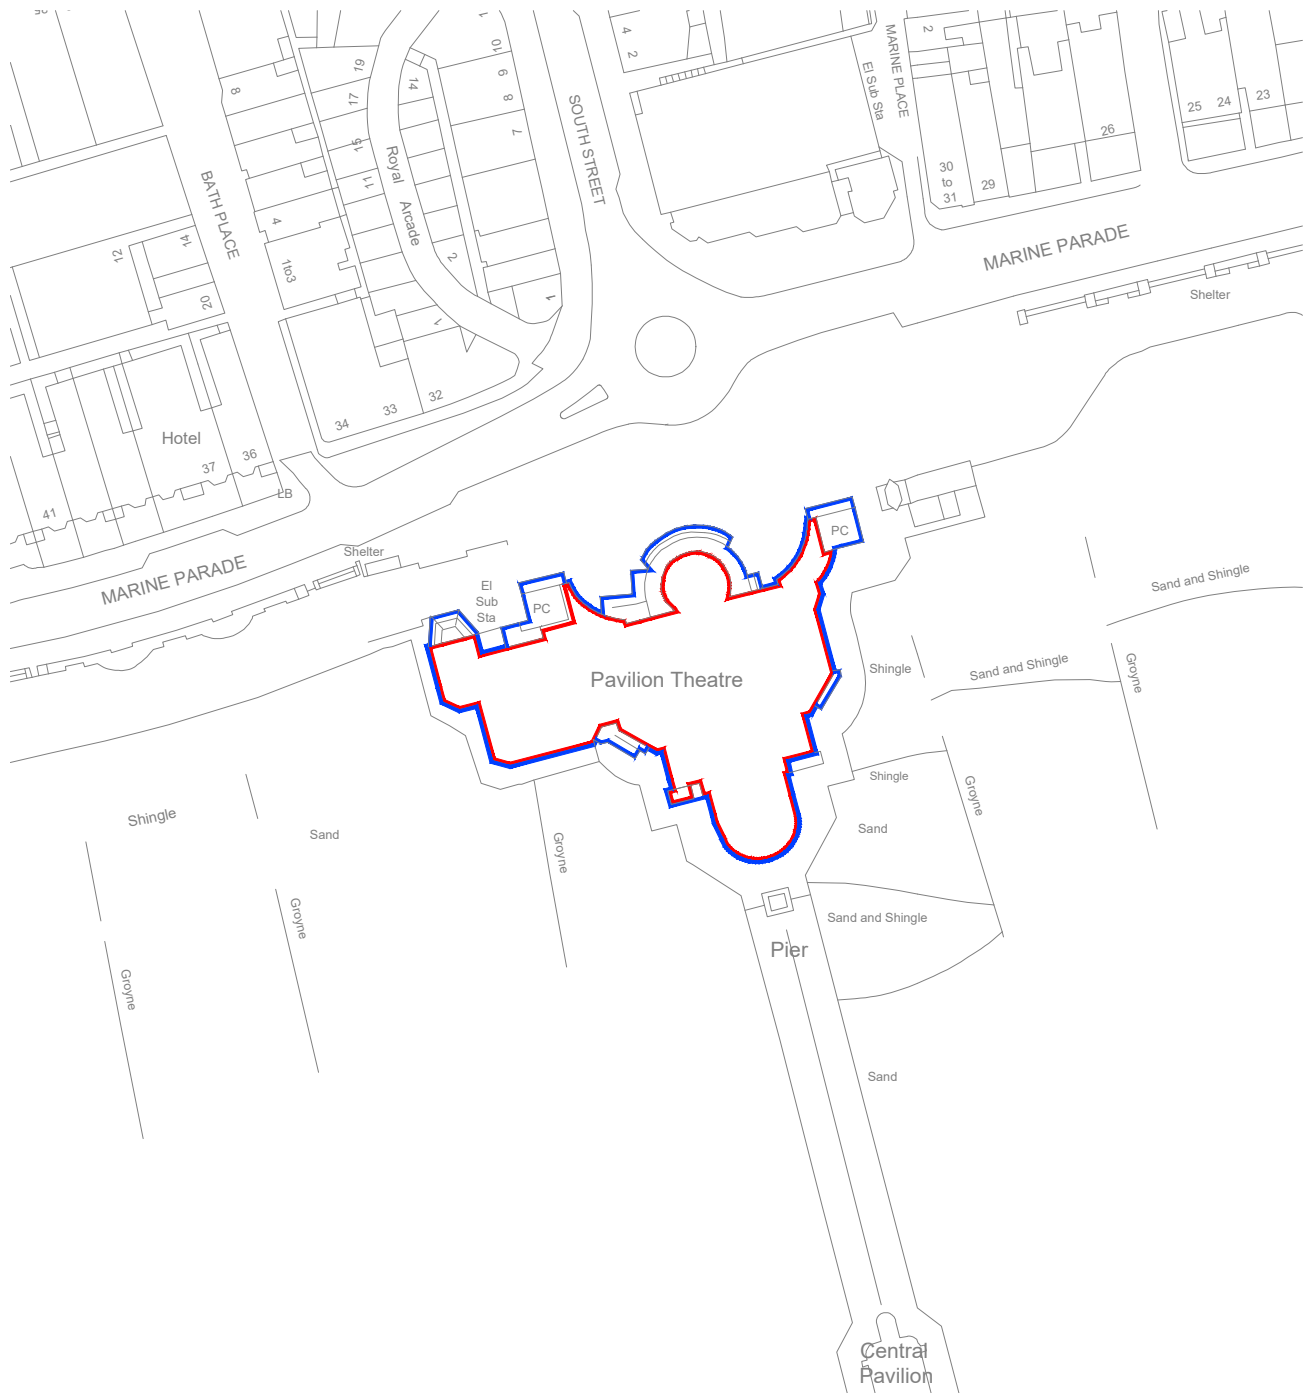

LOCATION PLAN

Scale 1:1250
Scale in Metres



© CROWN COPYRIGHT AND DATABASE RIGHT (2026). ORDNANCE SURVEY 1000024321 & 100018824



ADUR & WORTHING
COUNCILS

TECHNICAL SERVICES

TOWN HALL, CHAPEL ROAD
WORTHING BN11 1HA
www.adur-worthing.gov.uk
surveyors@adur-worthing.gov.uk

Property Title:

**PAVILION THEATRE, MARINE PARADE,
WORTHING, BN11 3PX**

Drawing Title:

LOCATION PLAN, AS EXISTING

Drawing Status:

FOR INFORMATION

Scale @ A4:

1:1250

Date:

26-02-2026

UPRN:

10013357258

Drawn By:

TR

Checked By:

KS

Drawing No:

240203 / AWC / 00 / ZZ / DR / B / 0001

Rev:

-

NOTES:

- DO NOT SCALE FROM THIS DRAWING EXPECT FOR PLANNING.
- ALL DIMS ARE IN MILLIMETRES / METRES UNLESS STATED OTHERWISE.