


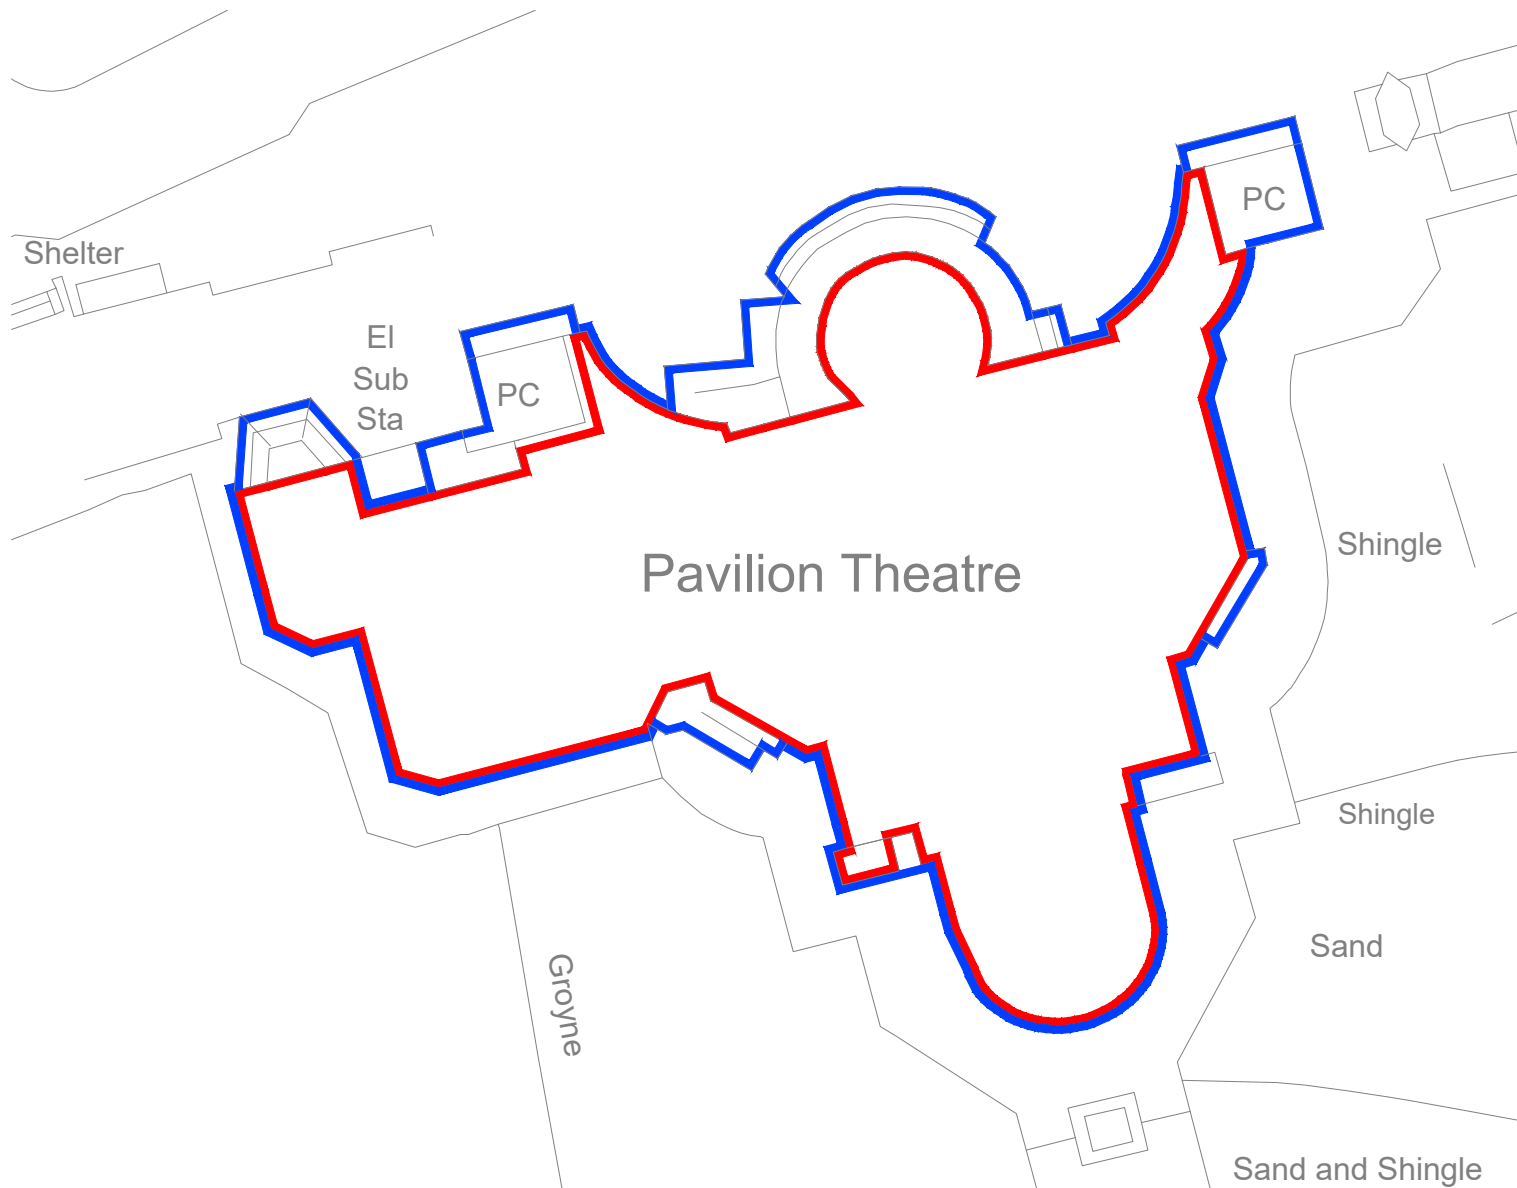

BLOCK PLAN

Scale 1:500
Scale in Metres



NOTES:

- DO NOT SCALE FROM THIS DRAWING EXPECT FOR PLANNING.
- ALL DIMENSIONS ARE IN MILLIMETRES / METRES UNLESS STATED OTHERWISE.

Rev	Description	By	Date

AMENDMENTS

Drawing Status:

FOR INFORMATION



**ADUR & WORTHING
COUNCILS**

TECHNICAL SERVICES

TOWN HALL, CHAPEL ROAD
WORTHING BN11 1HA
www.adur-worthing.gov.uk
surveyors@adur-worthing.gov.uk

Property Title:

**PAVILION THEATRE, MARINE
PARADE, WORTHING, BN11 3PX**

Drawing Title:

BLOCK PLAN, AS EXISTING

Scale @ A4:

1:500

Date:

26-02-2026

UPRN:

10013357258

Drawn By:

TR

Checked By:

KS

Drawing No:

240203/ AWC / 00 / ZZ / DR / B / 0002

Rev:

-