

EXISTING DOORS & WINDOWS

ALL DOORS & WINDOWS ARE TO COMPLY WITH BUILDING REGULATIONS APPROVED DOCUMENT PART K AND STRUCTURAL OPENING DIMENSIONS ARE TO BE VERIFIED BY CONTRACTOR ON SITE PRIOR TO MANUFACTURE.


REFER TO PLANS & ELEVATIONS FOR DOOR & WINDOW LOCATIONS.

REFER TO NBS SPECIFICATION (MATERIALS & WORKMANSHIP) & SCHEDULE OF WORKS FOR ADDITIONAL DETAILS.

AUDITORIUM SCREEN

REPAIRS TO EXISTING TIMBER FRAMES & REPLACEMENT OF DAMAGED GLAZING PANES


REF: W.18 INCORPORATING ED.08 (1 No)

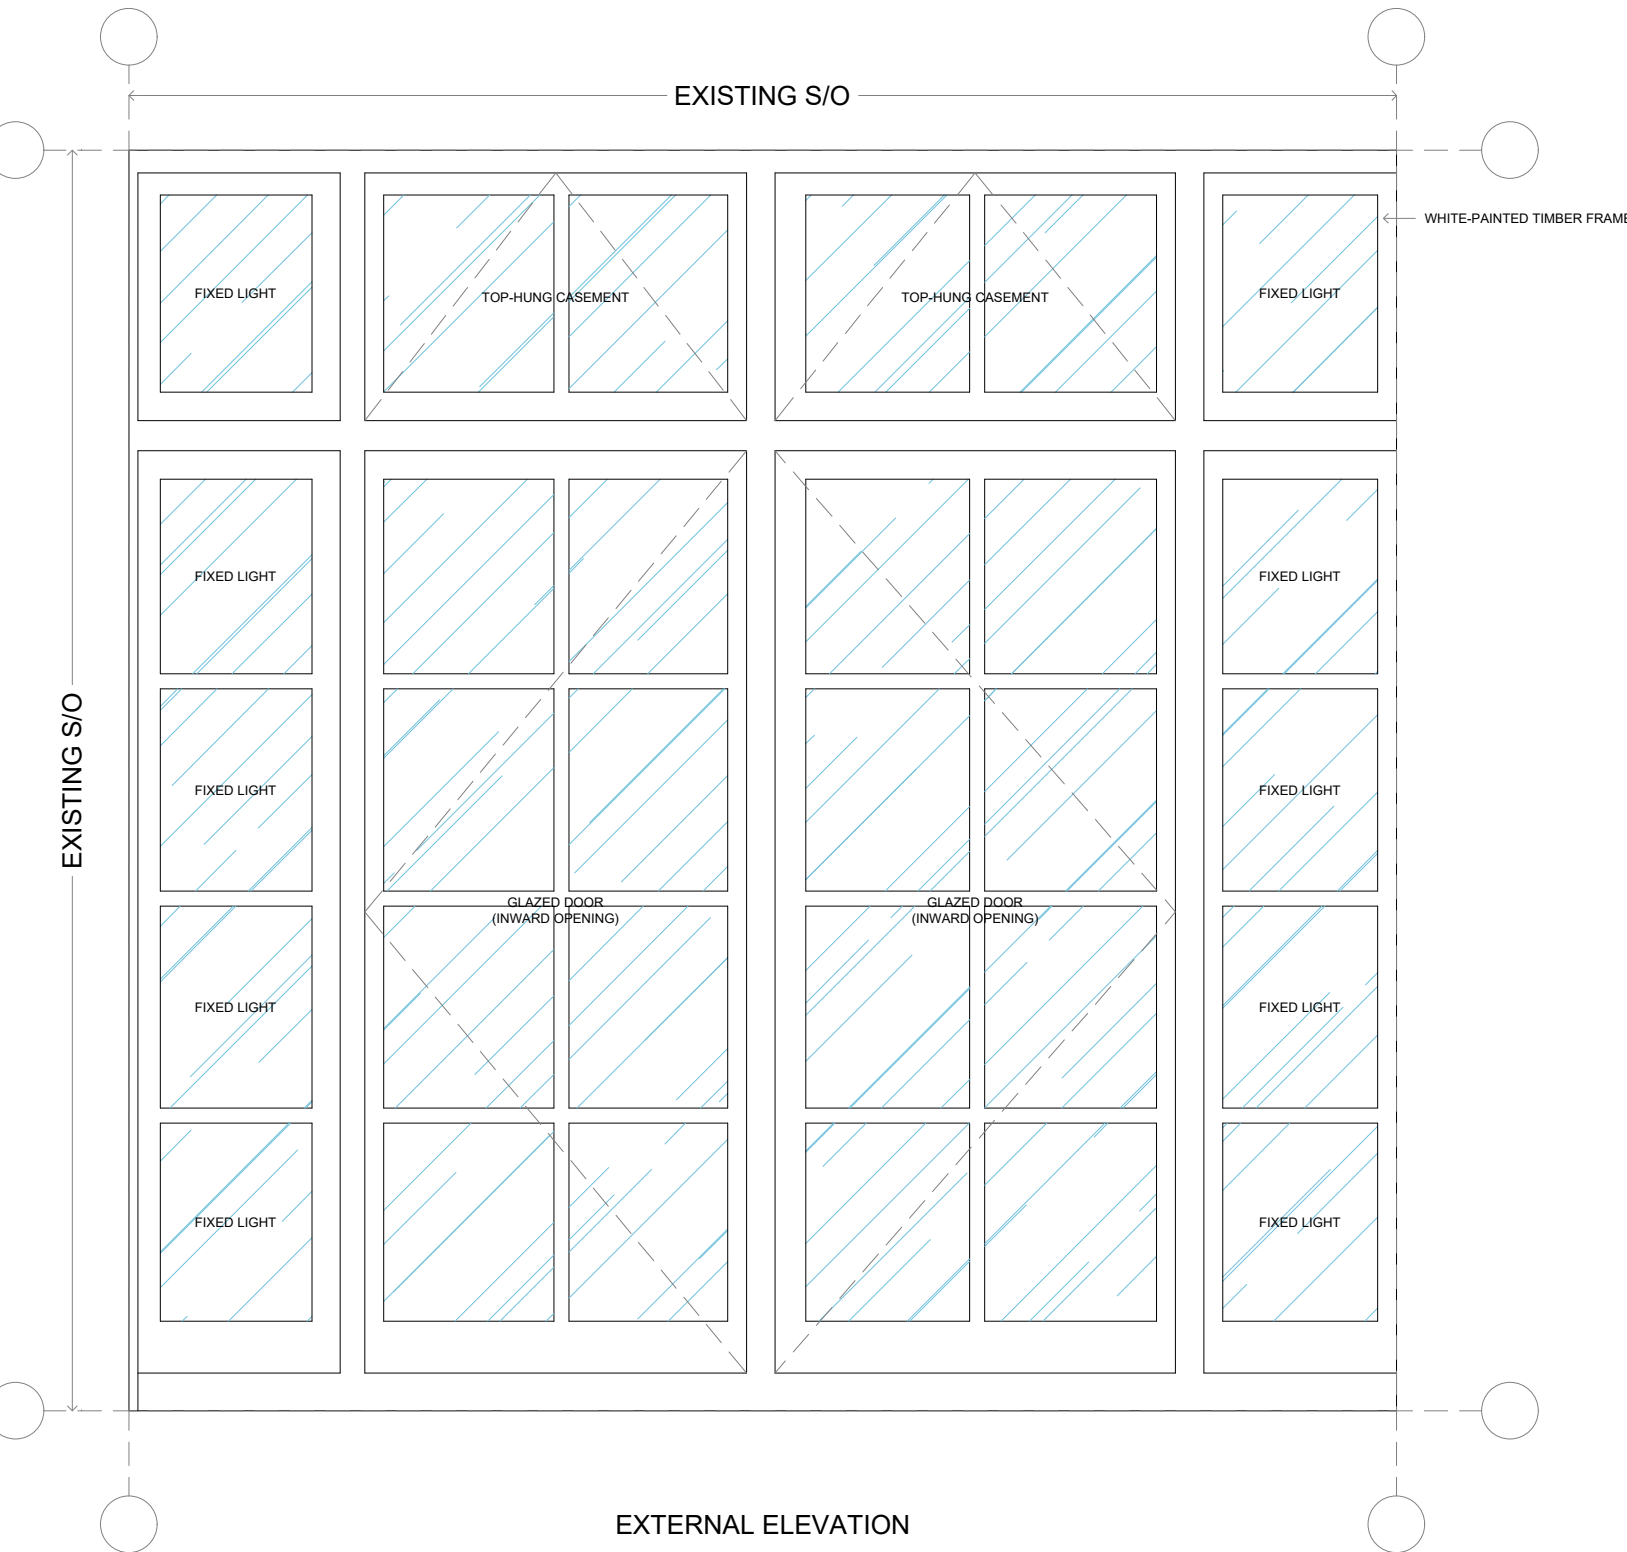

AUDITORIUM SCREEN

REPAIRS TO EXISTING TIMBER FRAMES & REPLACEMENT OF DAMAGED GLAZING PANES


REF: W.19 (1 No)

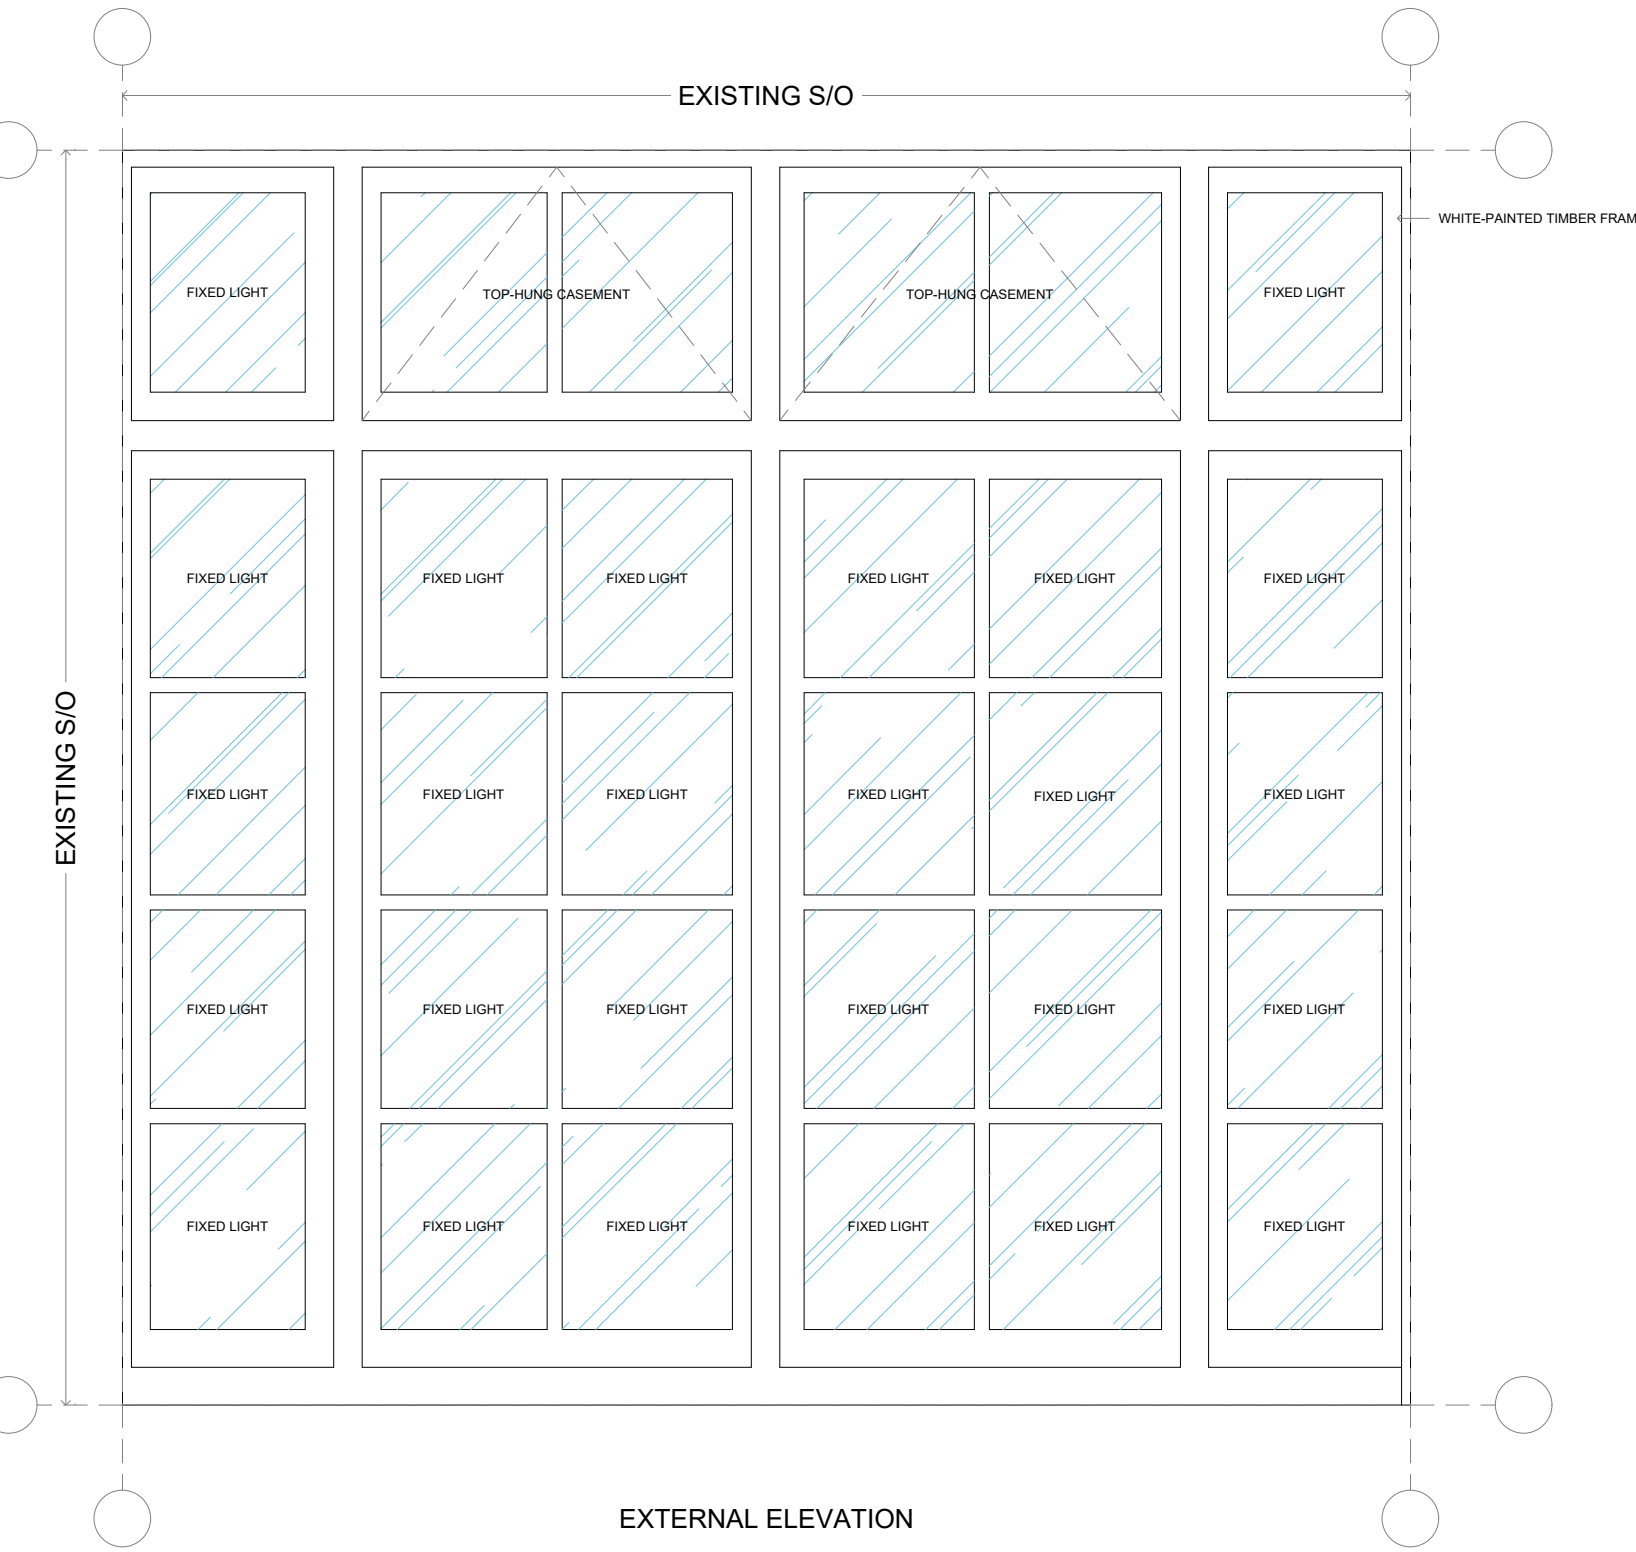

AUDITORIUM SCREEN

REPAIRS TO EXISTING TIMBER FRAMES & REPLACEMENT OF DAMAGED GLAZING PANES


REF: W.20 INCORPORATING ED.09 (1 No)

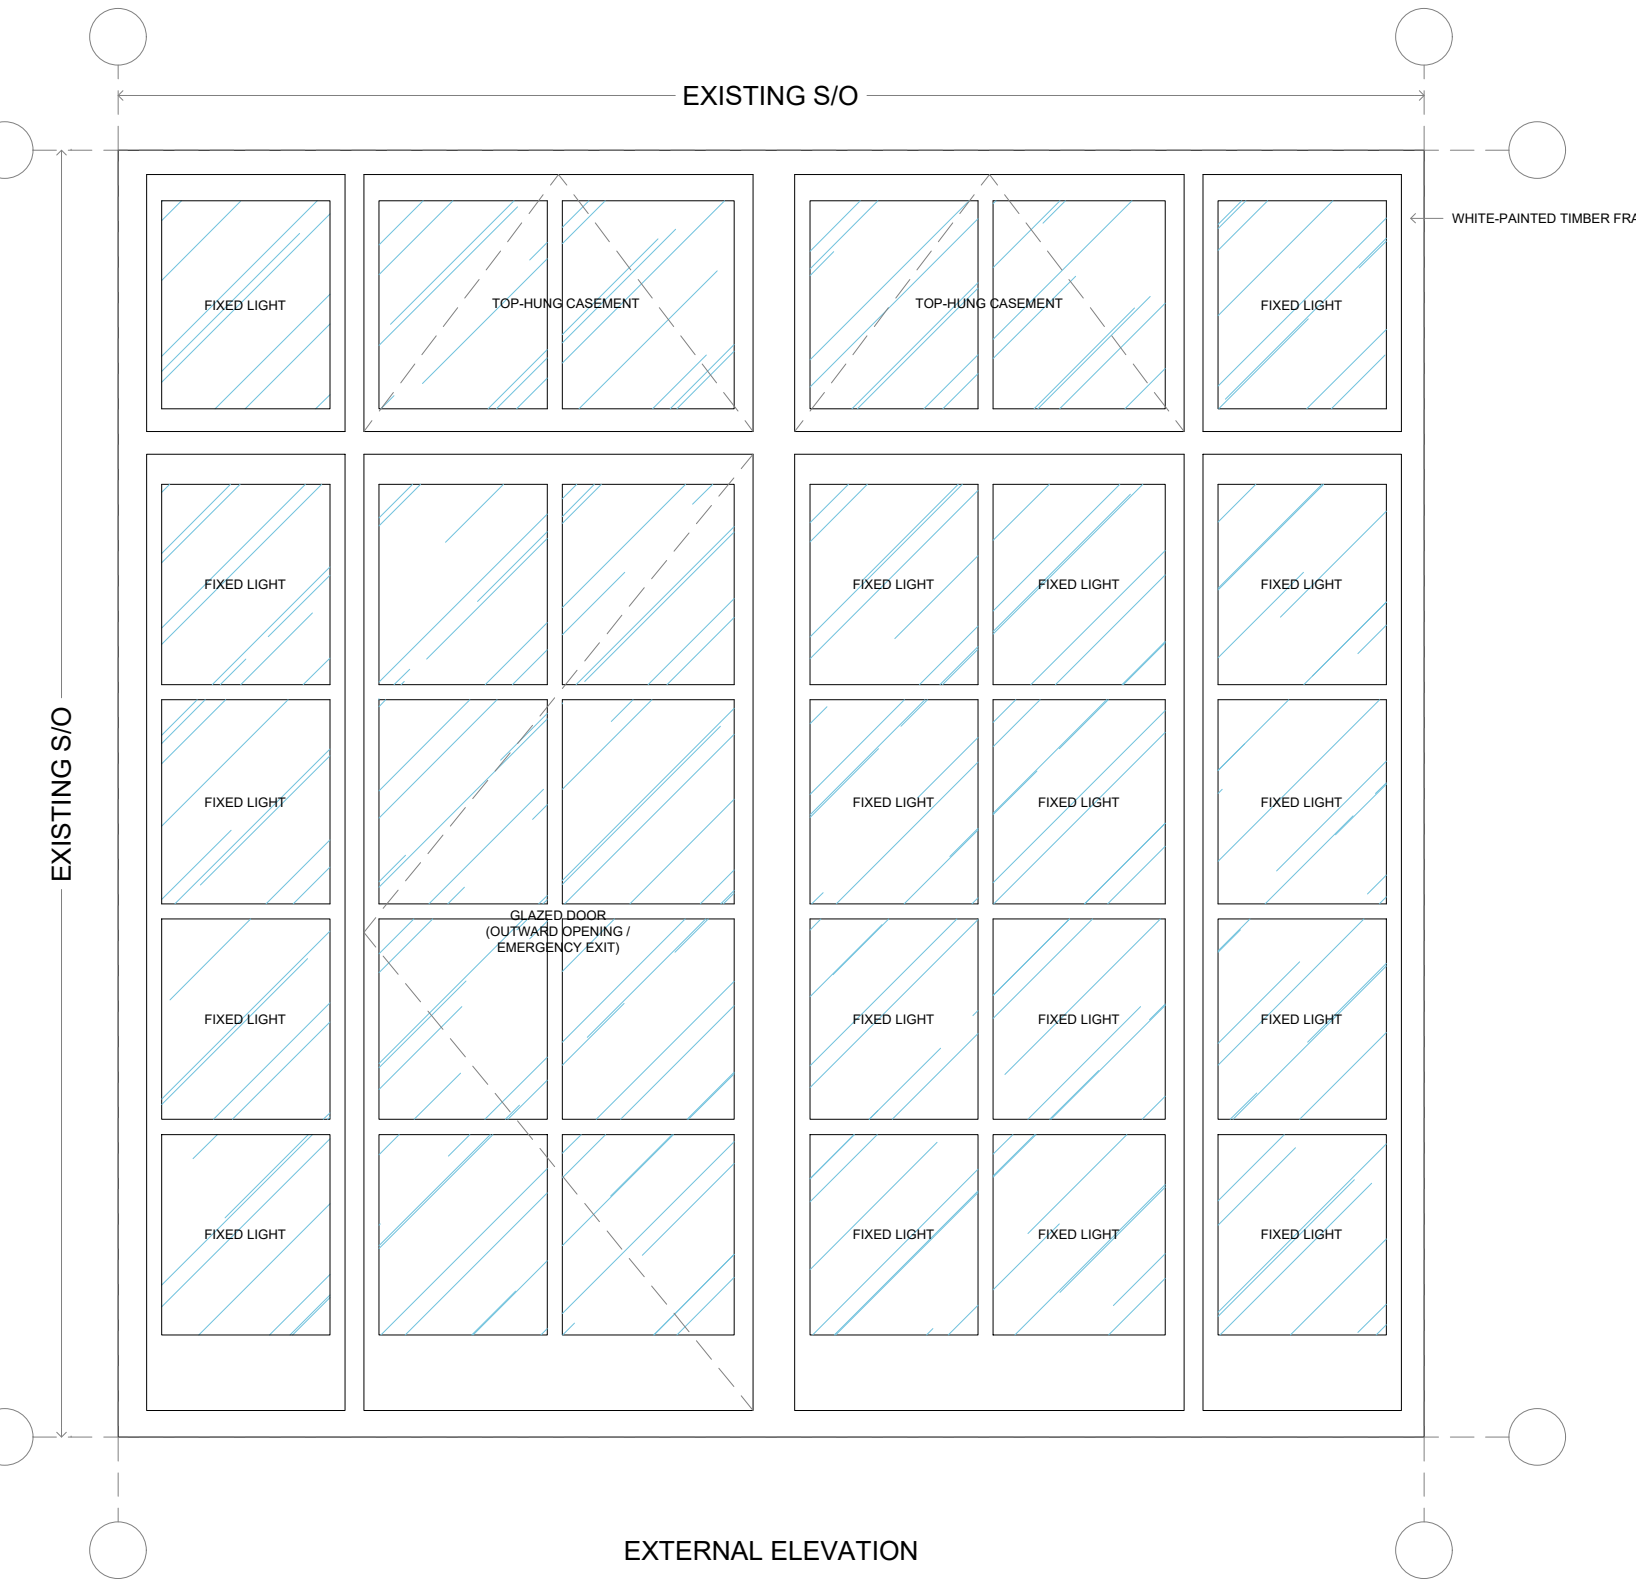

AUDITORIUM SCREEN

REPAIRS TO EXISTING TIMBER FRAMES & REPLACEMENT OF DAMAGED GLAZING PANES


REF: W.53 INCORPORATING ED.16 (1 No)

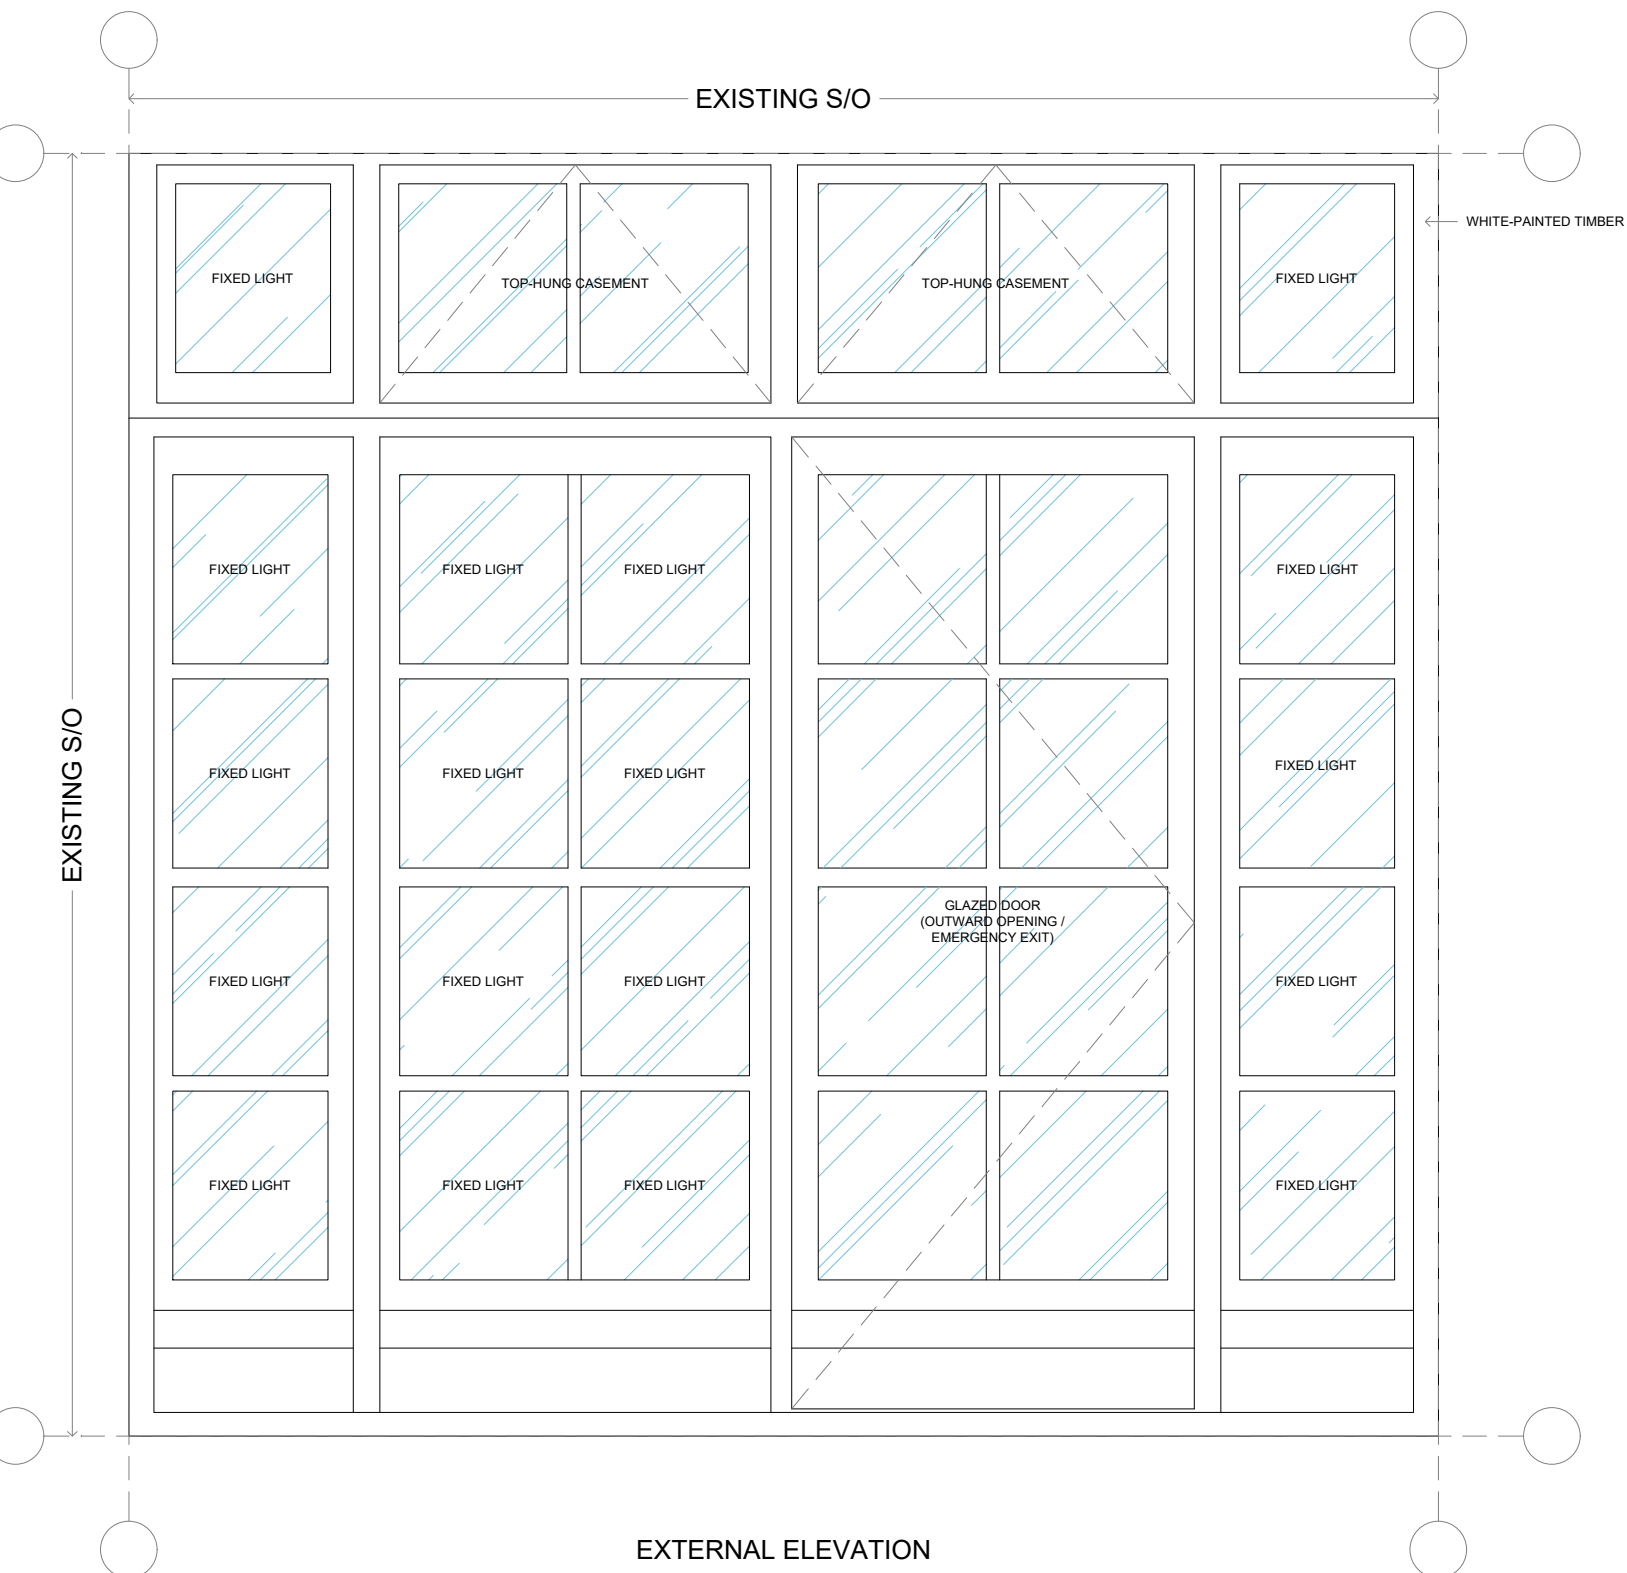

DENTON LOUNGE SCREEN

EXISTING TIMBER-FRAMED SINGLE-GLAZED WINDOWS TO BE REGLAZED WITH NEW DOUBLE-GLAZED UNITS WITHIN EXISTING FRAMES. BEADING TO BE CHANGED TO SUIT DEPTH OF NEW GLAZING & DECORATED TO MATCH EXISTING. SEE DRAWING No 0501 FOR FURTHER DETAIL


REF: W.54, W.56 & W.59 (3 No)

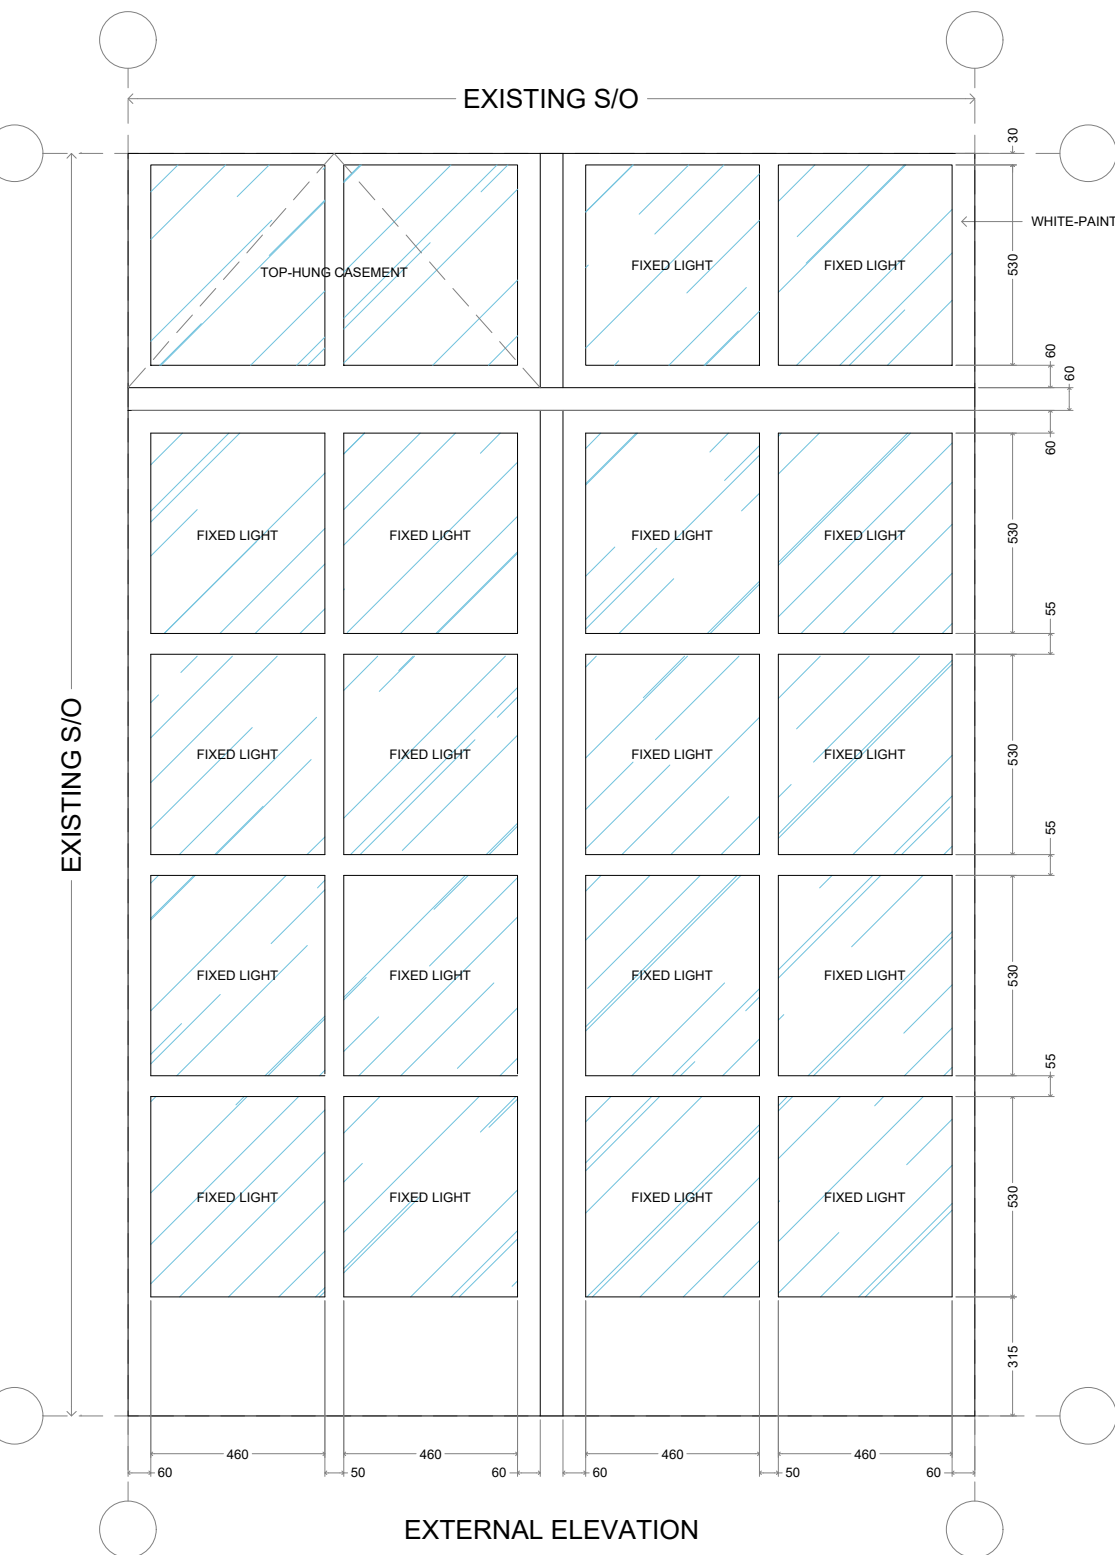

DENTON LOUNGE SCREEN

EXISTING TIMBER-FRAMED SINGLE-GLAZED WINDOWS TO BE REGLAZED WITH NEW DOUBLE-GLAZED UNITS WITHIN EXISTING FRAMES. BEADING TO BE CHANGED TO SUIT DEPTH OF NEW GLAZING & DECORATED TO MATCH EXISTING. SEE DRAWING No 0501 FOR FURTHER DETAIL


REF: W.55, W.57, W.58, W.60 & W.61 (5 No)

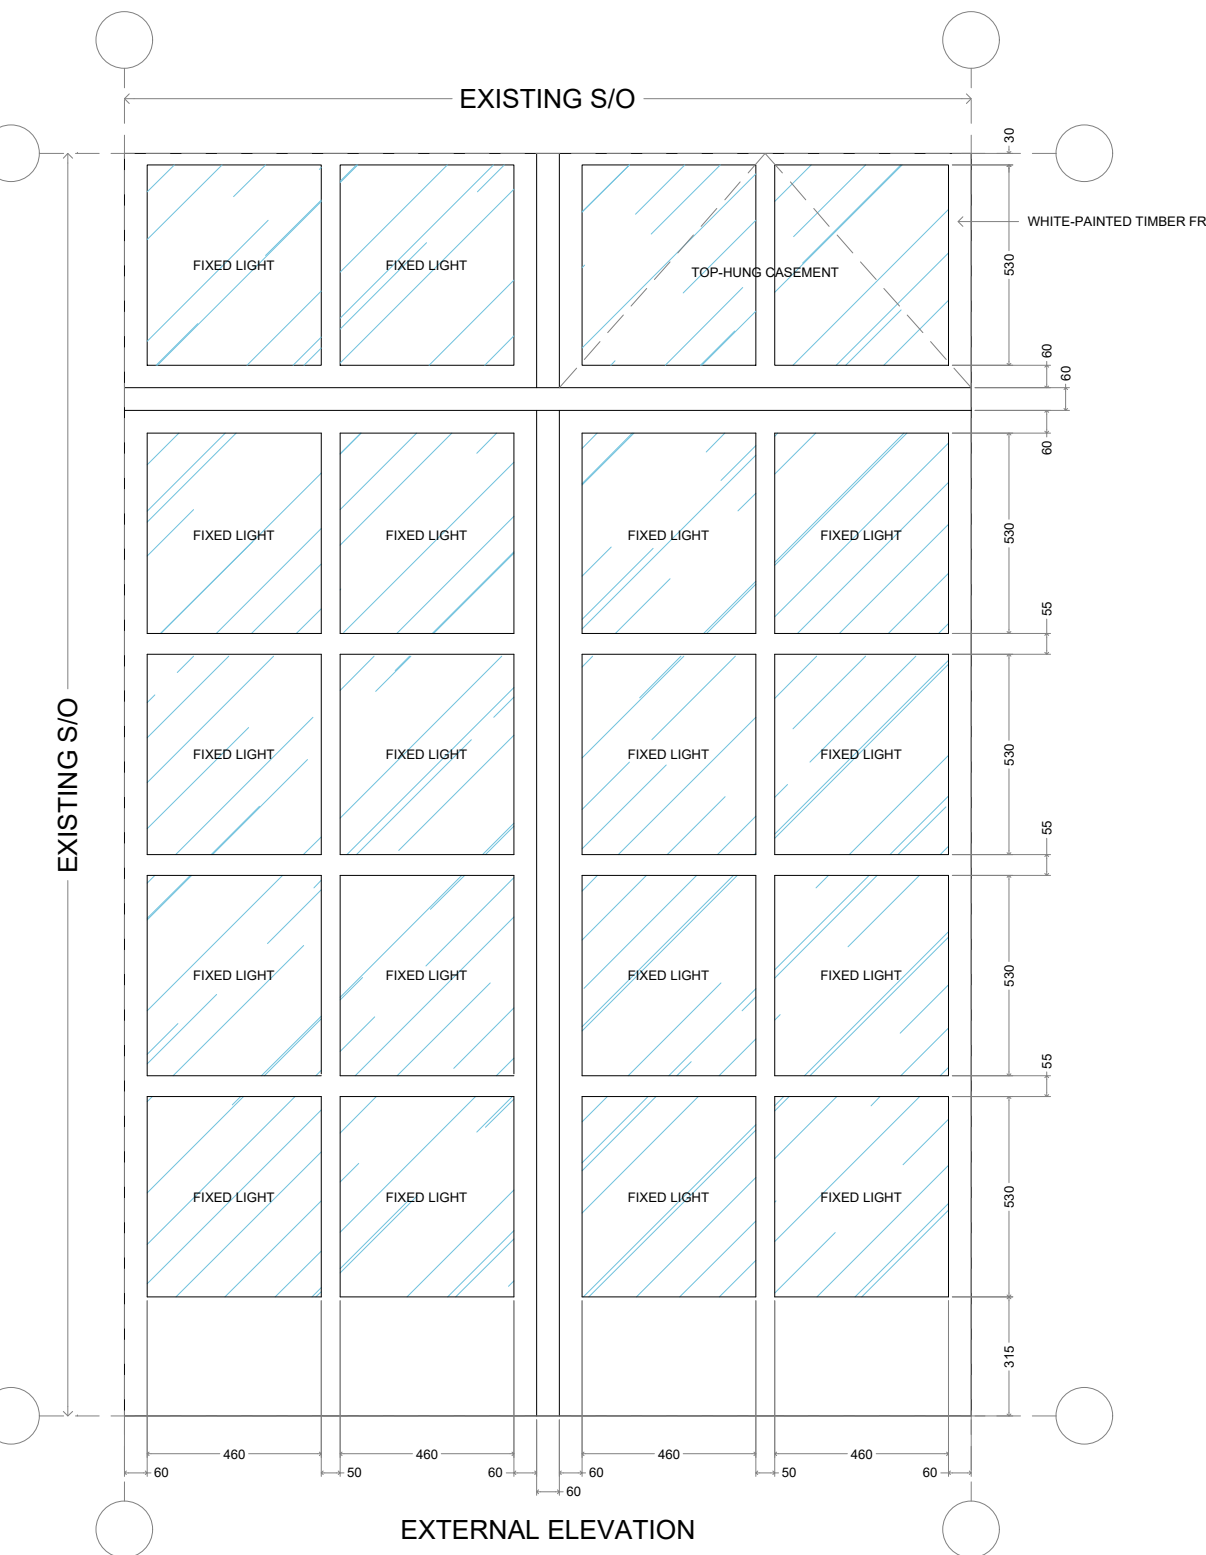

HORIZONTAL PIVOT WINDOWS

EXISTING SINGLE-GLAZED METAL-FRAMED WINDOWS TO BE REPLACED WITH NEW DOUBLE-GLAZED STEEL-FRAMED CRITTALL 'CORPORATE W20' WINDOWS. PROFILES & APPEARANCE TO MATCH EXISTING. SEE CRITTALL DESIGN DOCUMENTS FOR FURTHER DETAILS.

REF: W.01, W.03, W.04, W.05, W.07, W.12, W.13, W.14, W.15, W.16, W.17, W.67, W.68, W.69, W.70, W.71, W.72, W.74 (18 No)

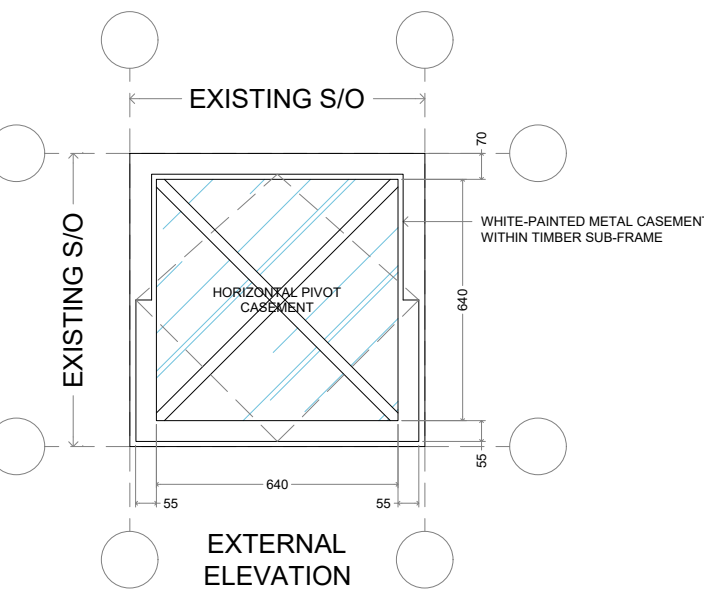

ELEVATIONS

Scale 1:20
Scale in Millimetres
0 200 400 600 800 1000 1500 2000

NOTES:
1. DO NOT SCALE FROM THIS DRAWING EXPECT FOR PLANNING
2. ALL DIMENSIONS ARE IN MILLIMETRES / METRES UNLESS STATED OTHERWISE.

Rev	Description	By	Date
A	DIMENSIONS ADDED	TR	14/08/2026

AMENDMENTS
Drawing Status:
FOR INFORMATION

A&W
ADUR & WORTHING
COUNCILS
TECHNICAL SERVICES
TOWN HALL, CHURCH ROAD
WORTHING, BN11 1HA
www.adur-worthing.gov.uk
surveyors@adur-worthing.gov.uk

Property Title:
PAVILION THEATRE, MARINE
PARADE, WORTHING, BN11 3PX

Drawing Title:
WINDOW ELEVATIONS,
AS EXISTING

Scale @ A0:
1:20
LUPN:
10013357258
Drawing No:
240203 / AWC / 00 / XX / DR / B / 0500
Date:
19-06-2026
Drawn By:
TR
Checked By:
KS
Rev:
A